
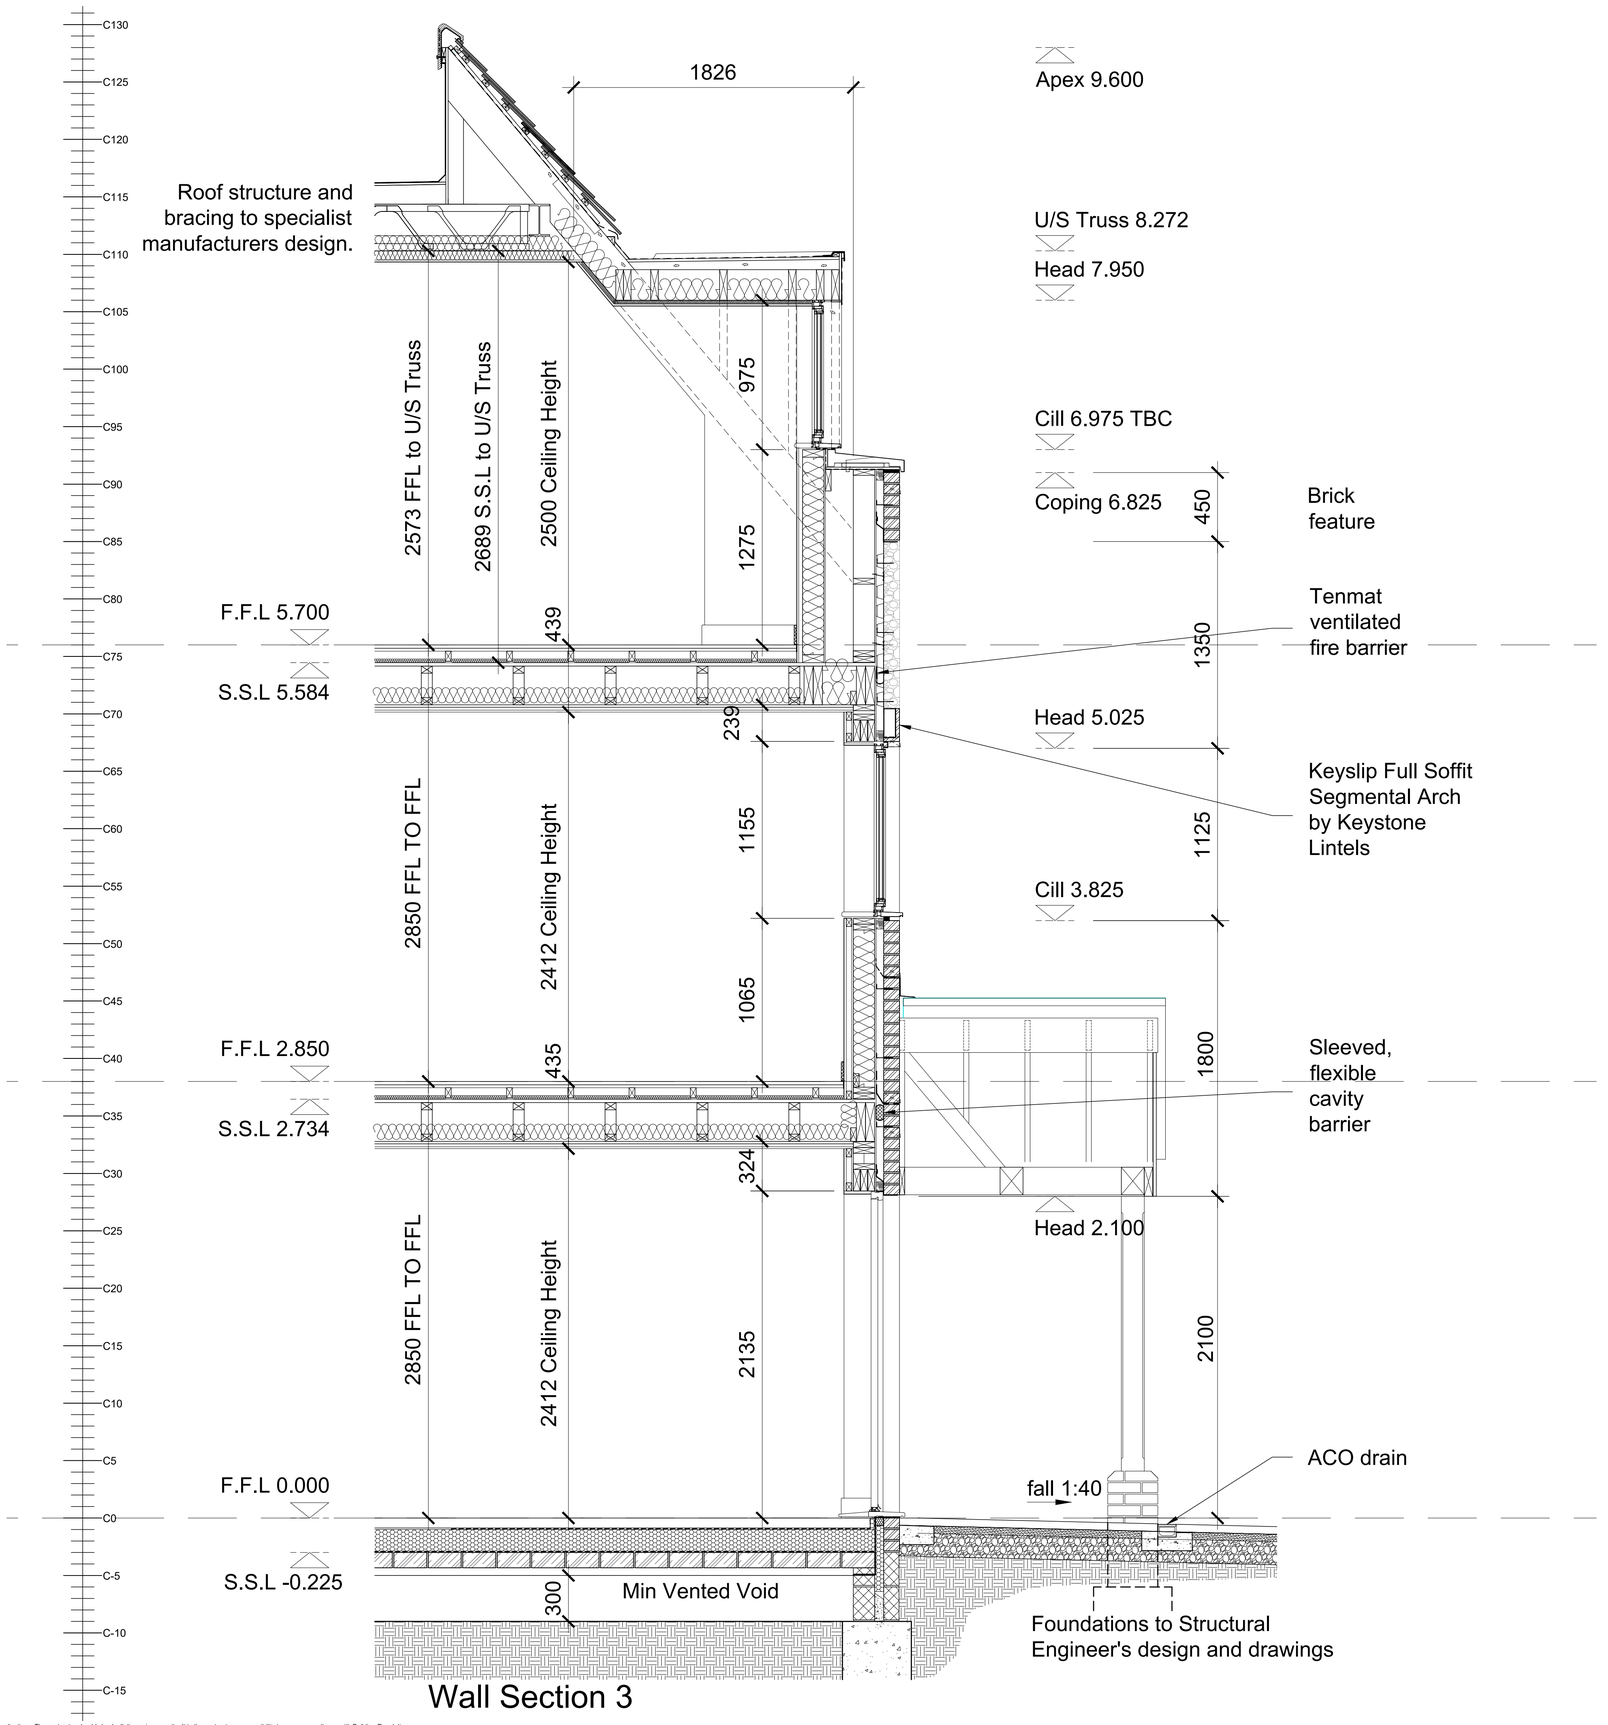


Wall Section 3

CDM 2015 Health & Safety Information

This information relates only to 'Significant Hazards' identified on this drawing and is to be read in conjunction with the Designer's Hazard Register.

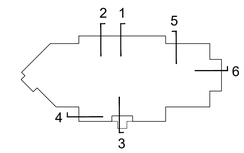

Key

Important Notes:

1. For site setting out see site setting out drawings by others
2. This drawings is to be read strictly in accordance with the Structural Engineers details. All structural information indicated is provided by the Structural Engineer. ECE accepts no responsibility for any structural information indicated or errors contained therein
3. Extent and location of internal load bearing walls to be confirmed by Structural Engineer
4. Dimensions are measured to the structural face of walls/LB partitions, i.e. plasterboard finishes are ignored. Except were noted as finished dimension (F).
5. Kitchen & Utility Room layouts are indicative (including services layouts) and subject to detailed design by the kitchen supplier
6. Stair layout indicative and subject to detailed design by specialist supplier including confirmation of structural openings

Rev	Date	Revision Details	Dr	Ch
C	17.06.22	General revision	pp	LT
B	09.06.22	General revision	pp	LT
A	24.05.22	General revision	pp	SM

London: 76 Great Suffolk Street, London, SE1 0BL
T 0207 928 2773 E london@ecearchitecture.com
Sussex: 64 - 68 Brighton Road, Worthing, West Sussex, BN11 2EN
T 01903 248777 E sussex@ecearchitecture.com
Bristol: Westworks, Colston Tower, Colston Street, Bristol, BS1 4XE
T 0117 214 1101 E bristol@ecewestworks.com
ECE Architecture
www.ecearchitecture.com

Client's Name
Bridge Road Developments Ltd.

Job Title
The Former Marquis Pub, Sompting

Drawing Title
Sections Sheet 2

Scale
1:20 @ A1 / 1:40 @ A3
metres 1 2

Drawn	Checked	Date
LT	PP	22.04.22

Job No	Drawing No	Rev
7055	-ECE -V1 -ZZ -SEC -A -05 -02	C

Status
PRELIMINARY

CAD Plot date: 17/06/2022 - 17:53:27 7055 wd ga sections.dwg

© ECE Architecture Limited. No dimensions to be scaled from drawing except for the purposes of Planning Applications. The contractor should check all dimensions on site. It is the contractors responsibility to ensure compliance with Building Regulations.