
(c) Crown copyright, All rights reserved. 2025. License number AC0000808122


NOTE.
THIS DRAWING MAY BE SCALED FOR PLANNING PURPOSES ONLY. ALL DIMENSIONS RELATING TO SUB-CONTRACTORS OR SUPPLIERS WORK MUST BE CHECKED AND AGREED BETWEEN THE GENERAL CONTRACTOR AND THE SUB-CONTRACTORS AND SUPPLIERS. ALL DIMENSIONS ARE IN MILLIMETRES. IF IN DOUBT ASK. ALL WORKS OR MATERIALS INDICATED ON THE DRAWING ARE TO BE TO THE LATEST BRITISH STANDARDS AND ARE TO BE CARRIED OUT IN ACCORDANCE WITH THE RELEVANT CODES OF PRACTICE OR RECOGNISED TRADE ASSOCIATION RECOMMENDATIONS AND PUBLICATIONS.
© THIS DRAWING IS THE COPYRIGHT OF TECSPEC.

NORTH

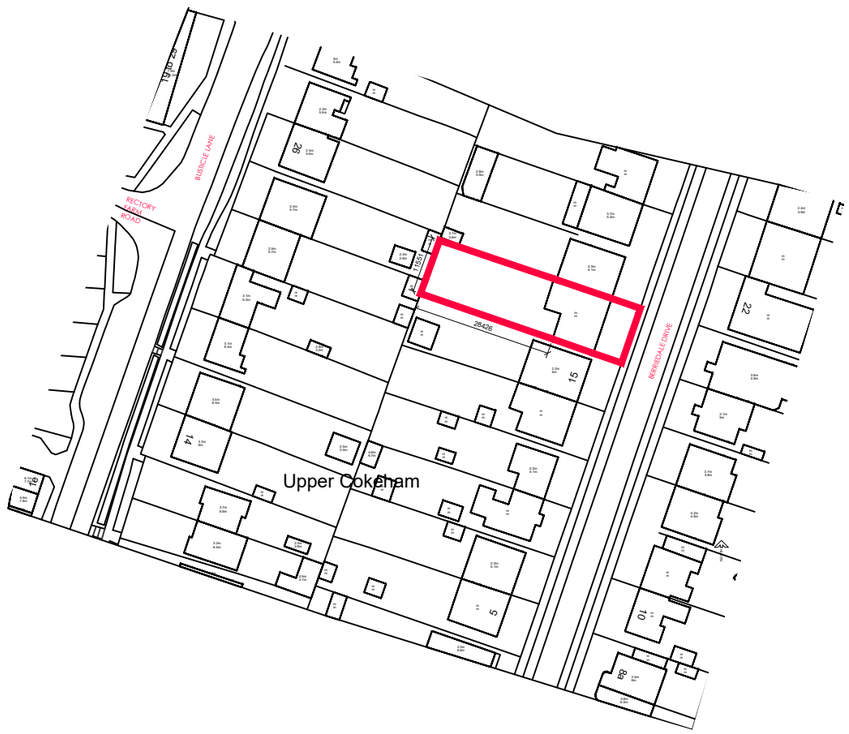

Location Plan
Scale 1:1250

1:1250 Scale Bar (Metres)
0 20 40 60

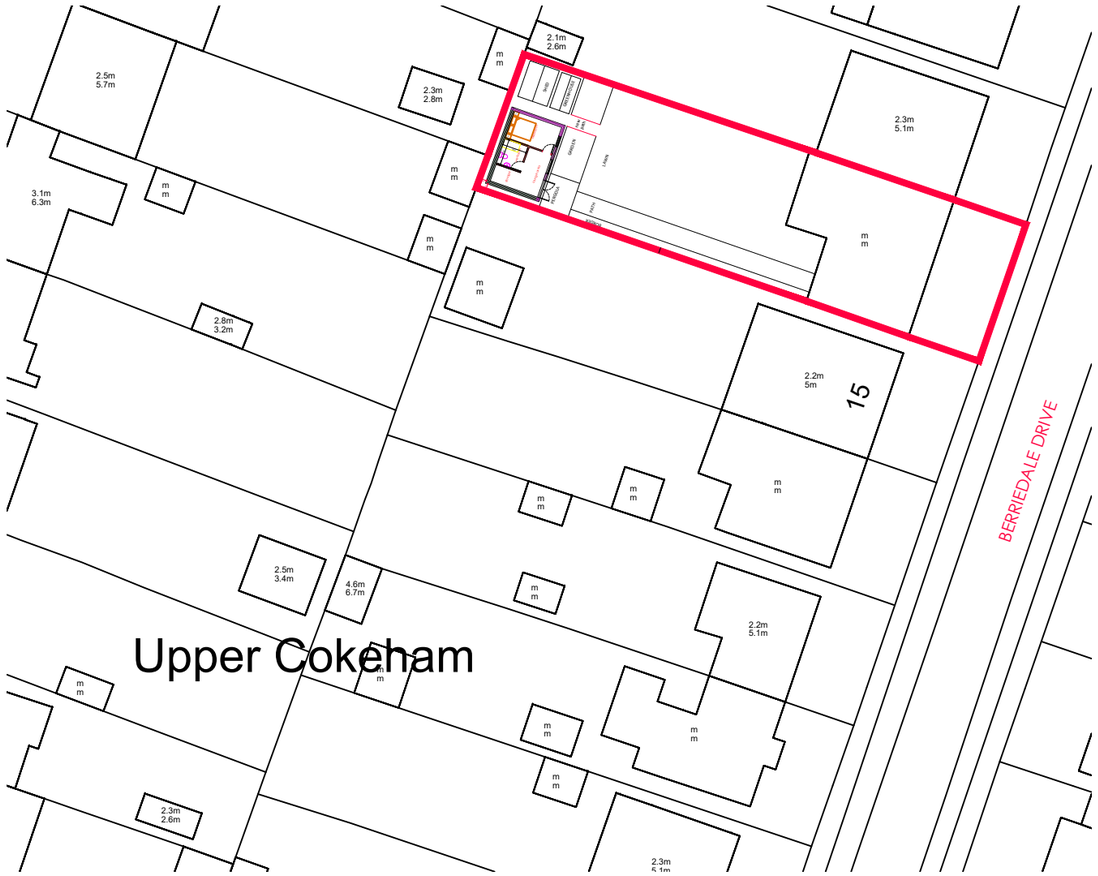

Block Plan
Scale 1:500

1:500 Scale Bar (Metres)
0 5 10 15 20 25 30

REV	DATE	DRN	DESCRIPTION
A	22/11/25	DB	Block plan updated to show face brickwork on the north and east elevations.
~	11/11/25	DB	Drawing created.

Tecspec
plan
draw
build
17 berriedale drive, sompting, west sussex bn15 0le
tel 07810 285085 email. davidblunsdon@gmail.com

Client
Mr Dave Blunsdon

Location
17 Berriedale Drive,
Sompting, Lancing
West Sussex, BN15 0LE

Drawing Title
Block & Location Plan

Date	Drawn By	Scale
Nov 2025	DB	1:1250,1:500A3

CAD file name
17 Berriedale Drive - Planning Rev01.dwg

Drawing No	Revision
059/P-01	A

PLANNING