
1:50 Scale Bar (Metres)

0 1 2 3 4 5

NOTE.
THIS DRAWING MAY BE SCALED FOR PLANNING PURPOSES ONLY. ALL DIMENSIONS RELATING TO SUB-CONTRACTORS OR SUPPLIERS WORK MUST BE CHECKED AND AGREED BETWEEN THE GENERAL CONTRACTOR AND THE SUB-CONTRACTORS AND SUPPLIERS. ALL DIMENSIONS ARE IN MILLIMETRES. IF IN DOUBT ASK. ALL WORKS OR MATERIALS INDICATED ON THE DRAWING ARE TO BE TO THE LATEST BRITISH STANDARDS AND ARE TO BE CARRIED OUT IN ACCORDANCE WITH THE RELEVANT CODES OF PRACTICE OR RECOGNISED TRADE ASSOCIATION RECOMMENDATIONS AND PUBLICATIONS.
© THIS DRAWING IS THE COPYRIGHT OF TECSPEC.

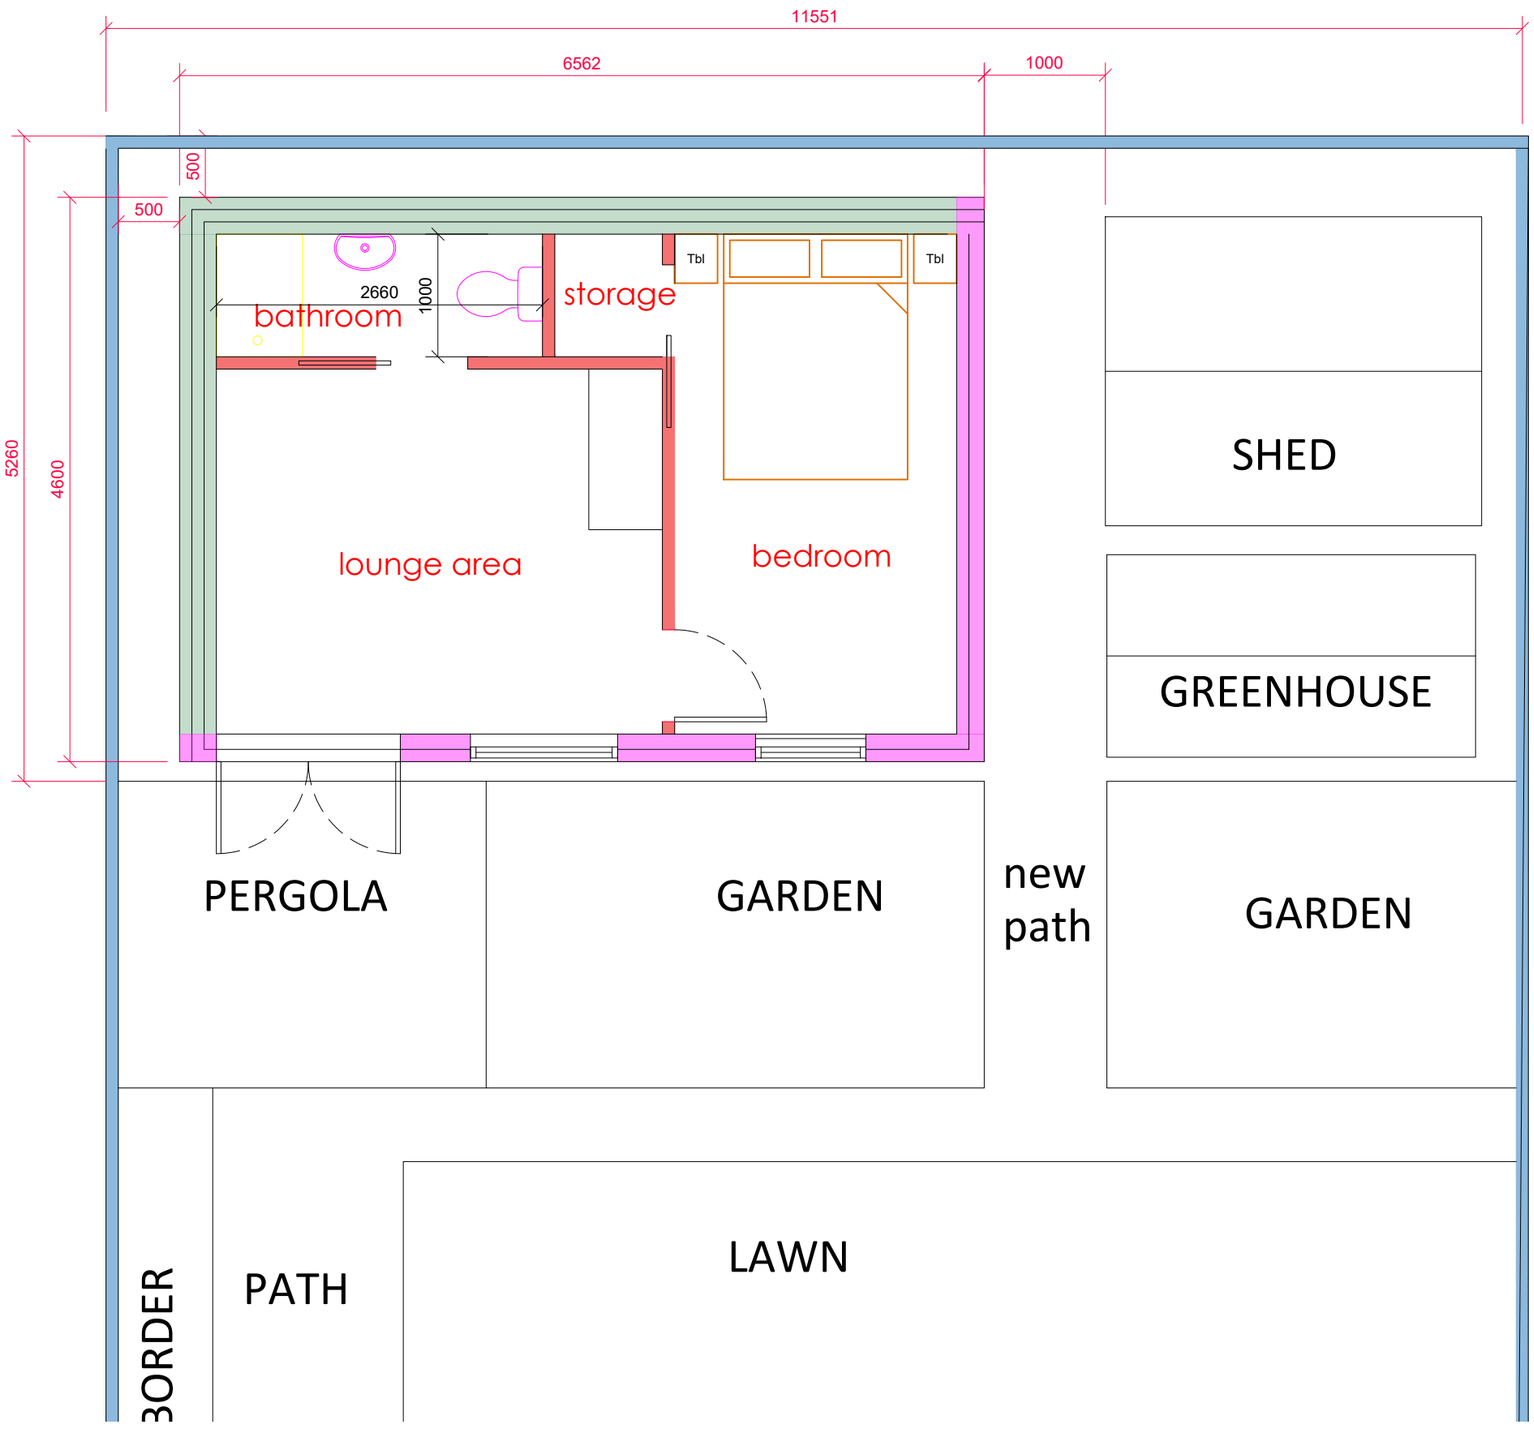


WALL LEGEND

- EXISTING WALL HATCH
- PROPOSED INTERNAL STUDWALL HATCH
- PROPOSED EXTERNAL WALL - BLOCKWORK
- PROPOSED EXTERNAL WALL - BRICKWORK

NORTH

| REV | DATE | DRN | DESCRIPTION |
|---|---|---|---|
| B | 22/11/25 | DB | External North and East walls changed to face brickwork from blockwork. |
| A | 12/11/25 | DB | Drawing title amended. |
| ~ | 11/11/25 | DB | Drawing created. |

Tecspec
plan
draw
build
17 berriedale drive, sompting, west sussex bn15 0le
tel 07810285085 email. davidblunsdon@gmail.com

Client
Mr Dave Blunsdon

Location
17 Berriedale Drive,
Sompting, Lancing
West Sussex, BN15 0LE

Drawing Title
Proposed Ground Floor Plan

| Date | Drawn By | Scale |
|---|---|---|
| Nov 2025 | DB | 1:50 @A3 |

CAD file name
17 Berriedale Drive - Planning Rev01.dwg

| Drawing No | Revision |
|---|---|
| 059/P-03 | B |

PLANNING

Proposed Ground Floor Plan

CAD file ref: 17 Berriedale Drive - Planning Rev01.dwg