PUB & PLANNING

Omega Signs Limited, Newmarket Approach, Leeds LS9 0RH T: 0113 249 8000 F: 0113 249 8558 E: info@omega-signs.co.uk W: www.omega-signs.co.uk

Omega Signs ®

the sign of excellence

Client	Greene King	**Scale**	1:200 \ 1:1250 @ A3	**Signage Colour**	RAL 6005	White	RAL 8002	Chrome	**Created** 17-12-12	**No.** 0725APL01
Project	The Cricketers	**Typeface**	St Edmunds \ Metric GT	**Building Colour**					**Designer** NL	**Issue** 3
Address	Southwick	**Artwork**	Not Required	**Amended by**	Maff.C	**Date**	15-05-13		**Approved** L Moss	**Page** 6 of 8

Omega Signs Ltd

Contract & Design Terms

The drawing is the property of Omega Signs Ltd and must not be loaned, copied or used directly or indirectly for any purpose without our written permission. The drawing is to be returned on demand.

Intellectual Property

All the designs, artwork and ideas contained in this drawing are the property of Omega Signs Ltd and must not be loaned, copied or used directly or indirectly for any purpose without our written permission. The drawing is to be returned on demand.

SCALE 1 : 1250
0m 25m 50m 100m

SCALE 1 : 1
0m 10mm 30mm 40mm

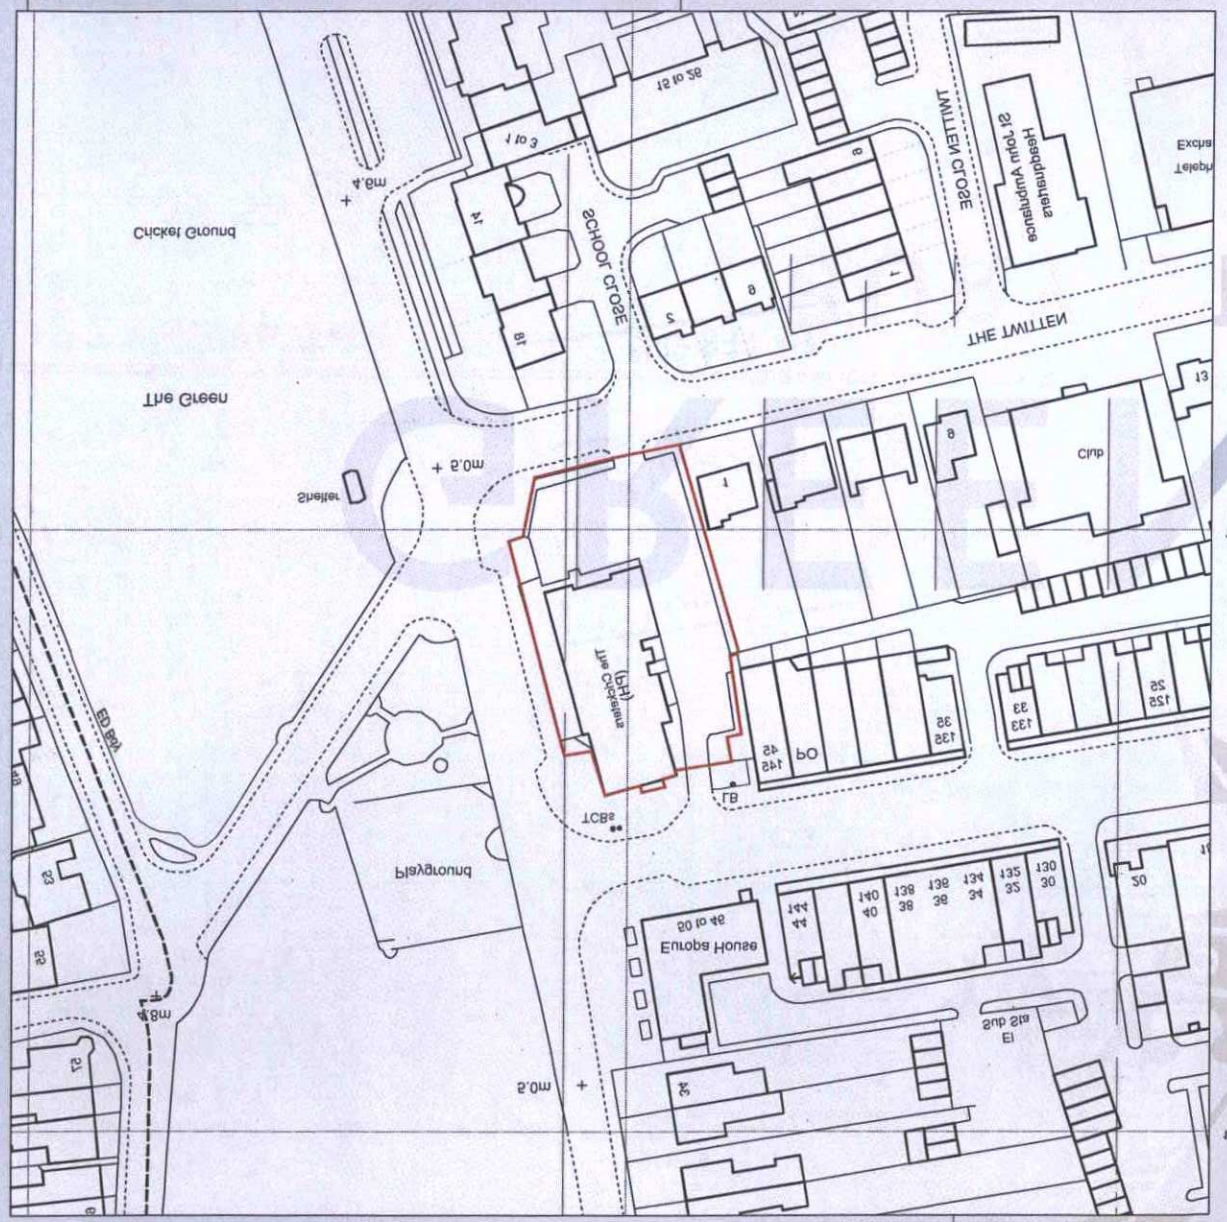

Site Plan - Scale 1:1250

SCALE 1 : 200
0m 2m 10m 20m 30m 40m 50m

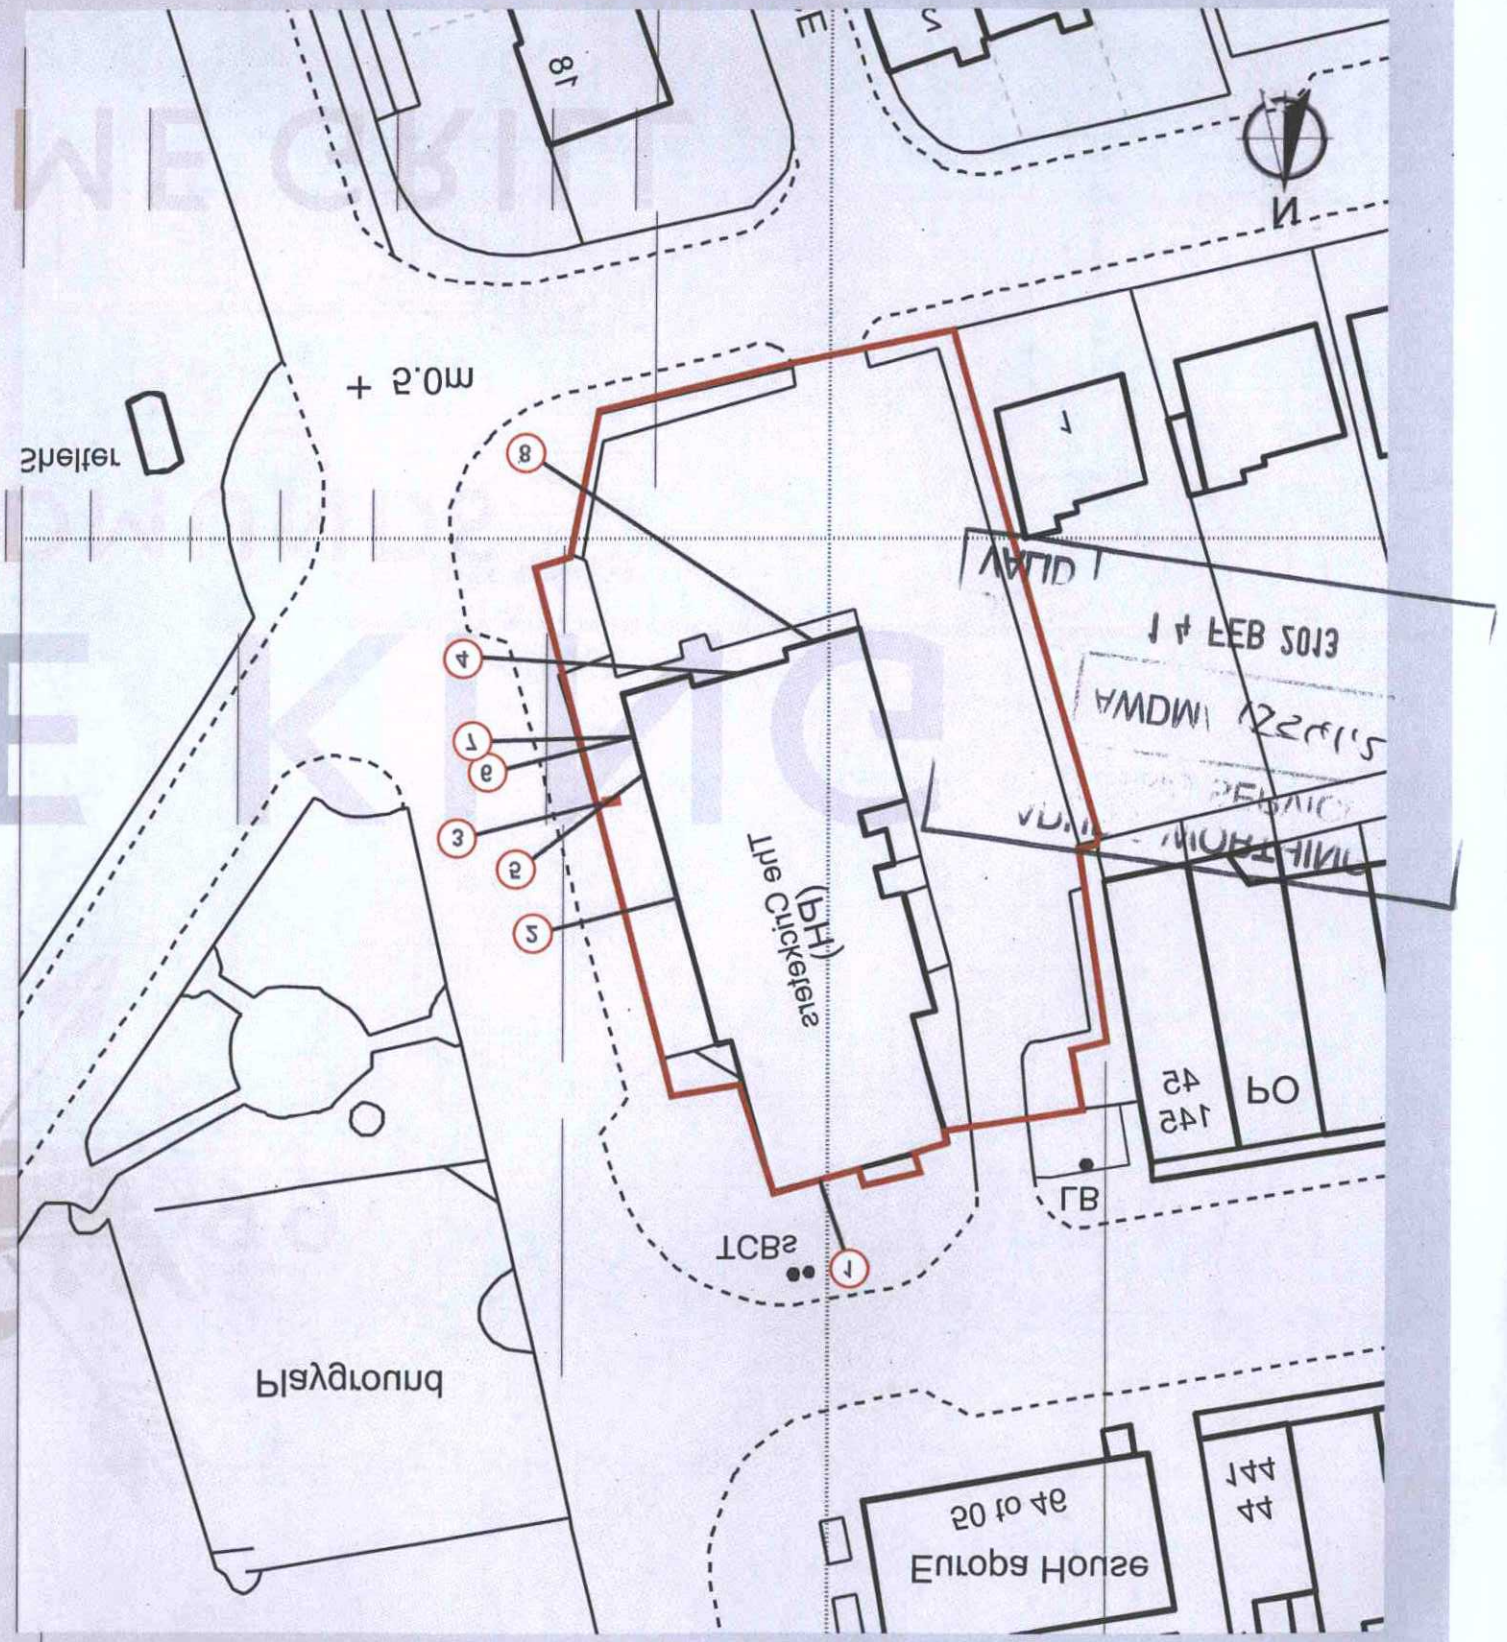

Site Plan - Scale 1:200