0m 1m 2m 3m 4m 5m 6m 7m 8m

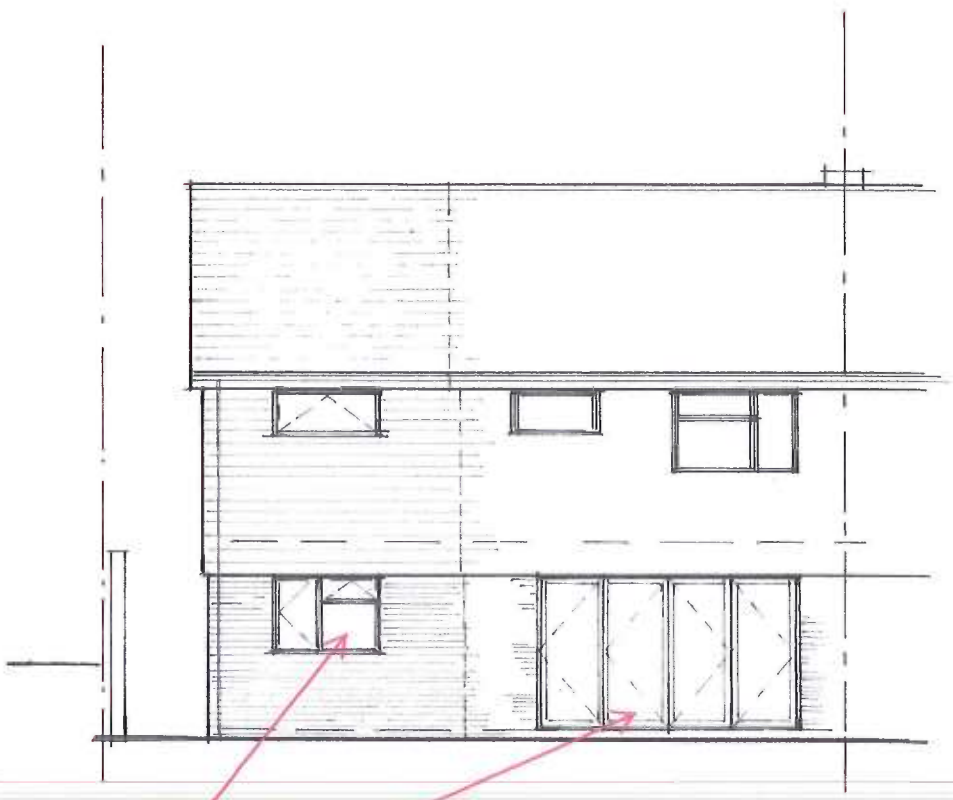

Proposed West Elevation

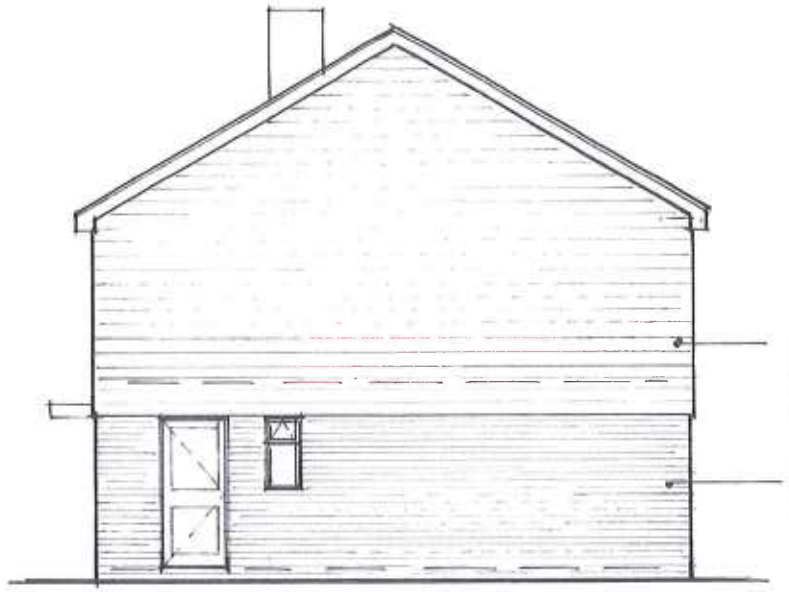

Proposed North Elevation

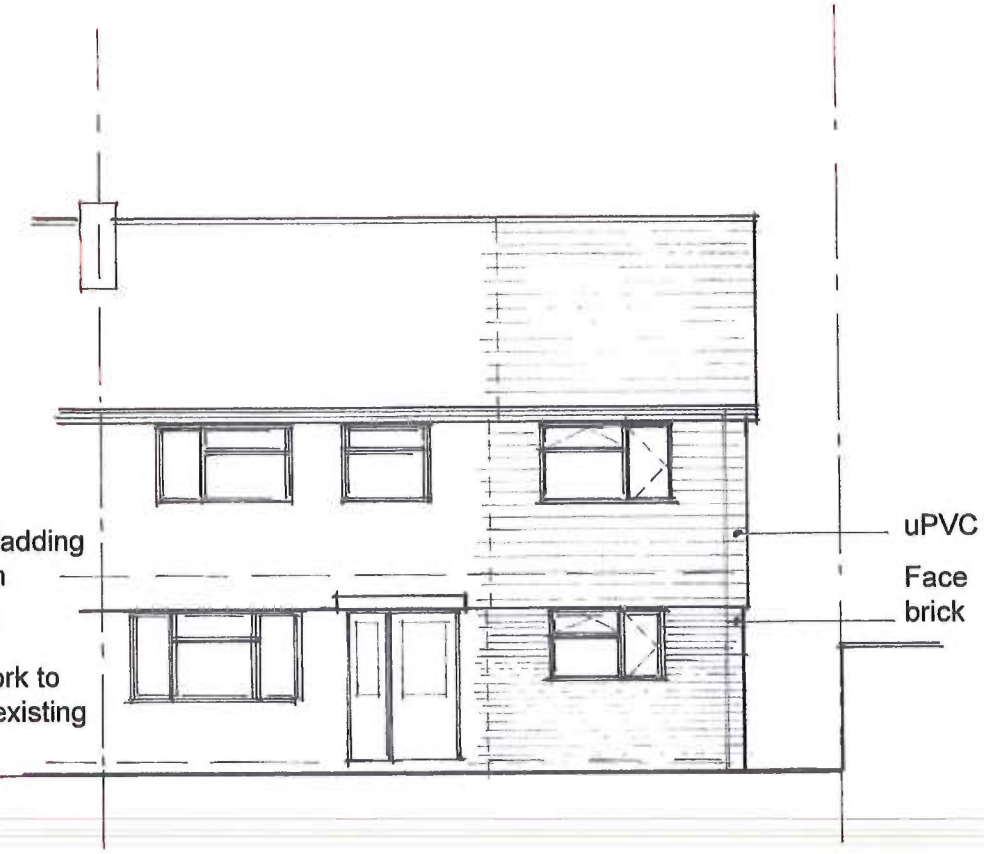

Proposed East Elevation

The Applicant would like to be able to install the rear garden facing bifold doors and adjacent kitchen window, in an anthracite grey colour.

The request is on the grounds of aesthetics, and a preference for achieving a more contemporary look with the planned kitchen and living area renovations. All other windows and doors will remain white.

The rear garden is bordered by an approximately 2m high wall, and the North side of the house is bordered by large mature trees.

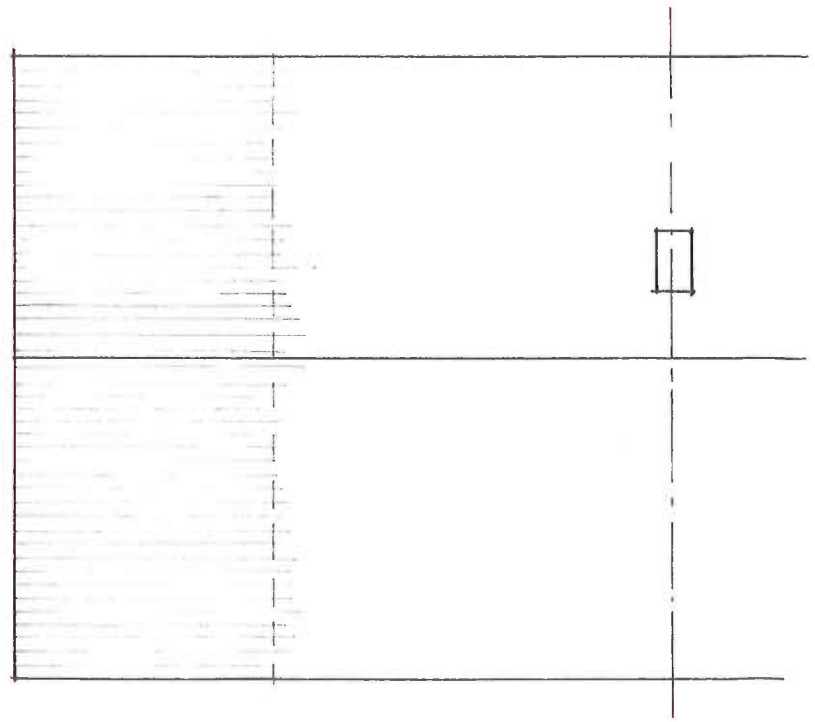

Proposed Roof Plan

Sussex Building Surveyors Ltd

01903 529583
adk@sussexbuildingsurveyors.com

63 Downsway,
Shoreham-by-Sea,
West Sussex.
BN43 5GN

Two Storey Extension

Proposed Elevations & Roof Plan

Scale: 1:100
Paper: A3
Date: June 2019
Drg No.: SBS/519/05A

Do not scale except for planning purposes.
All dimensions to be checked on site.