


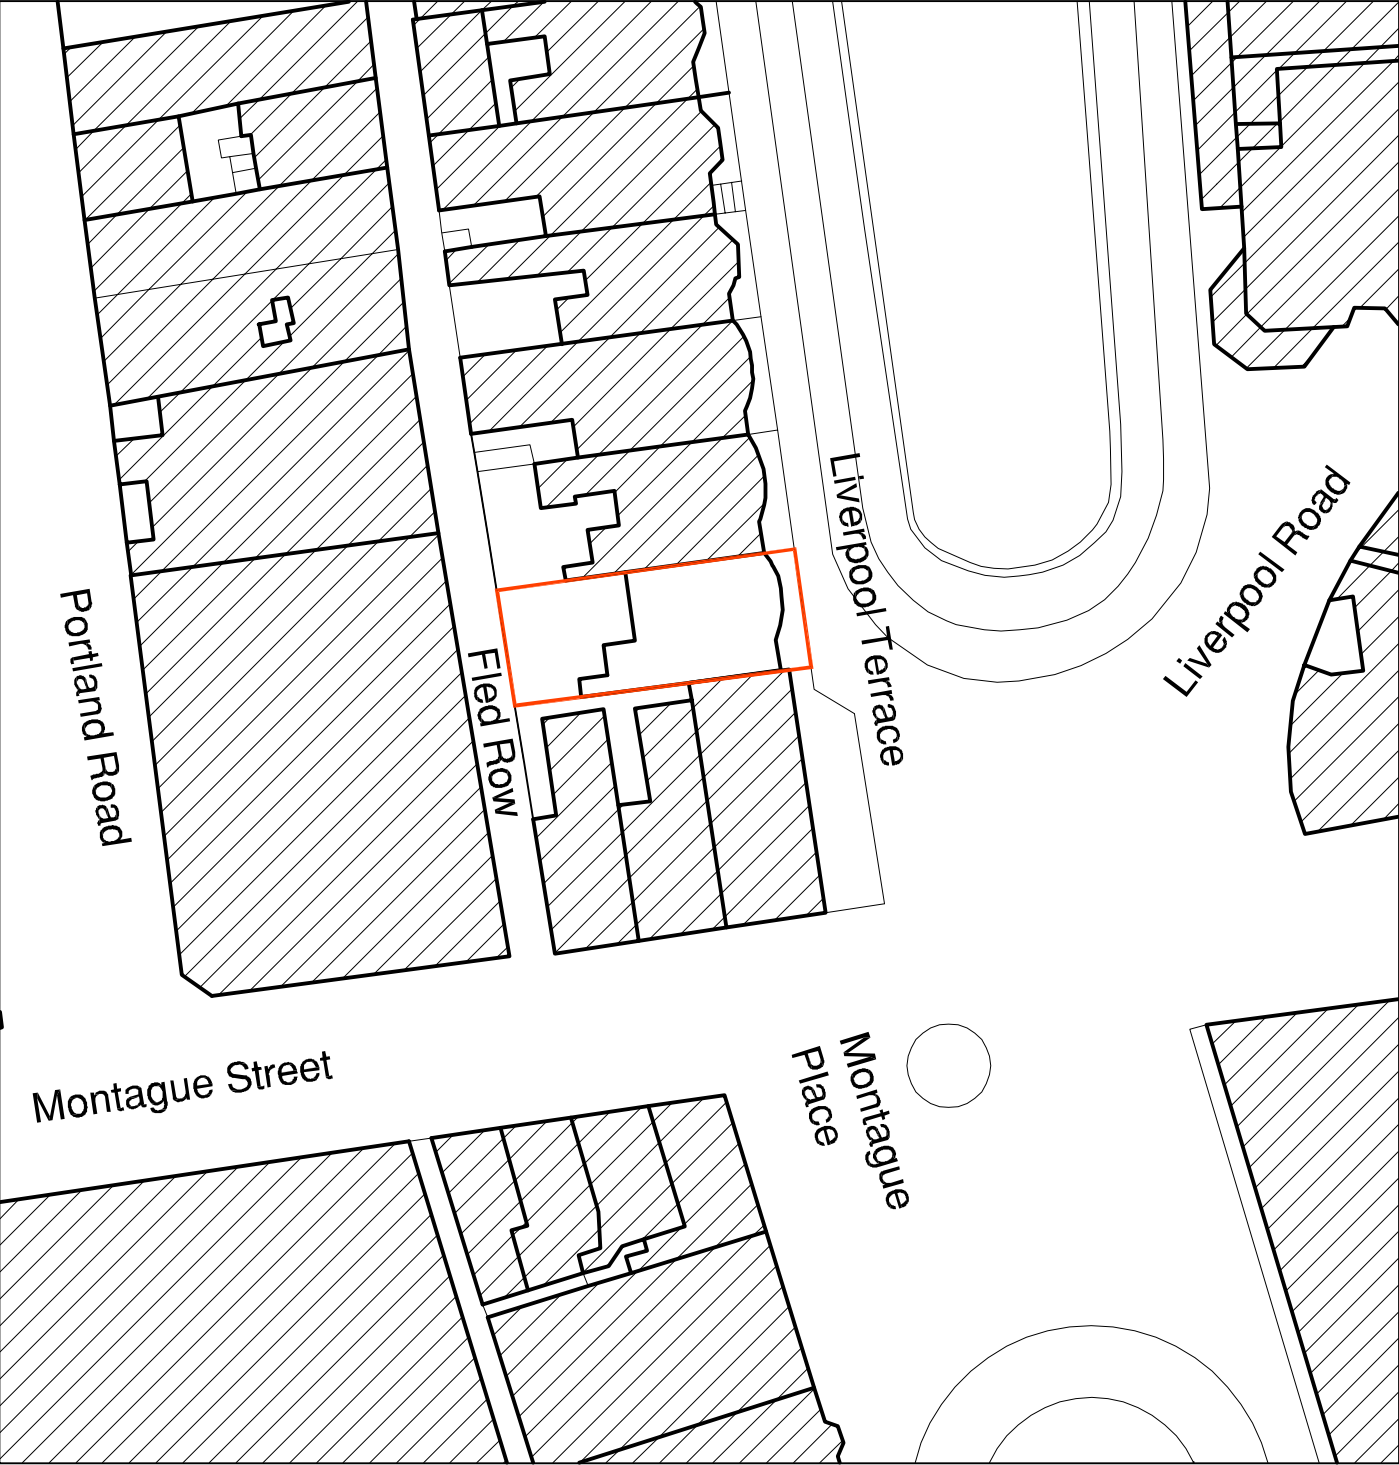
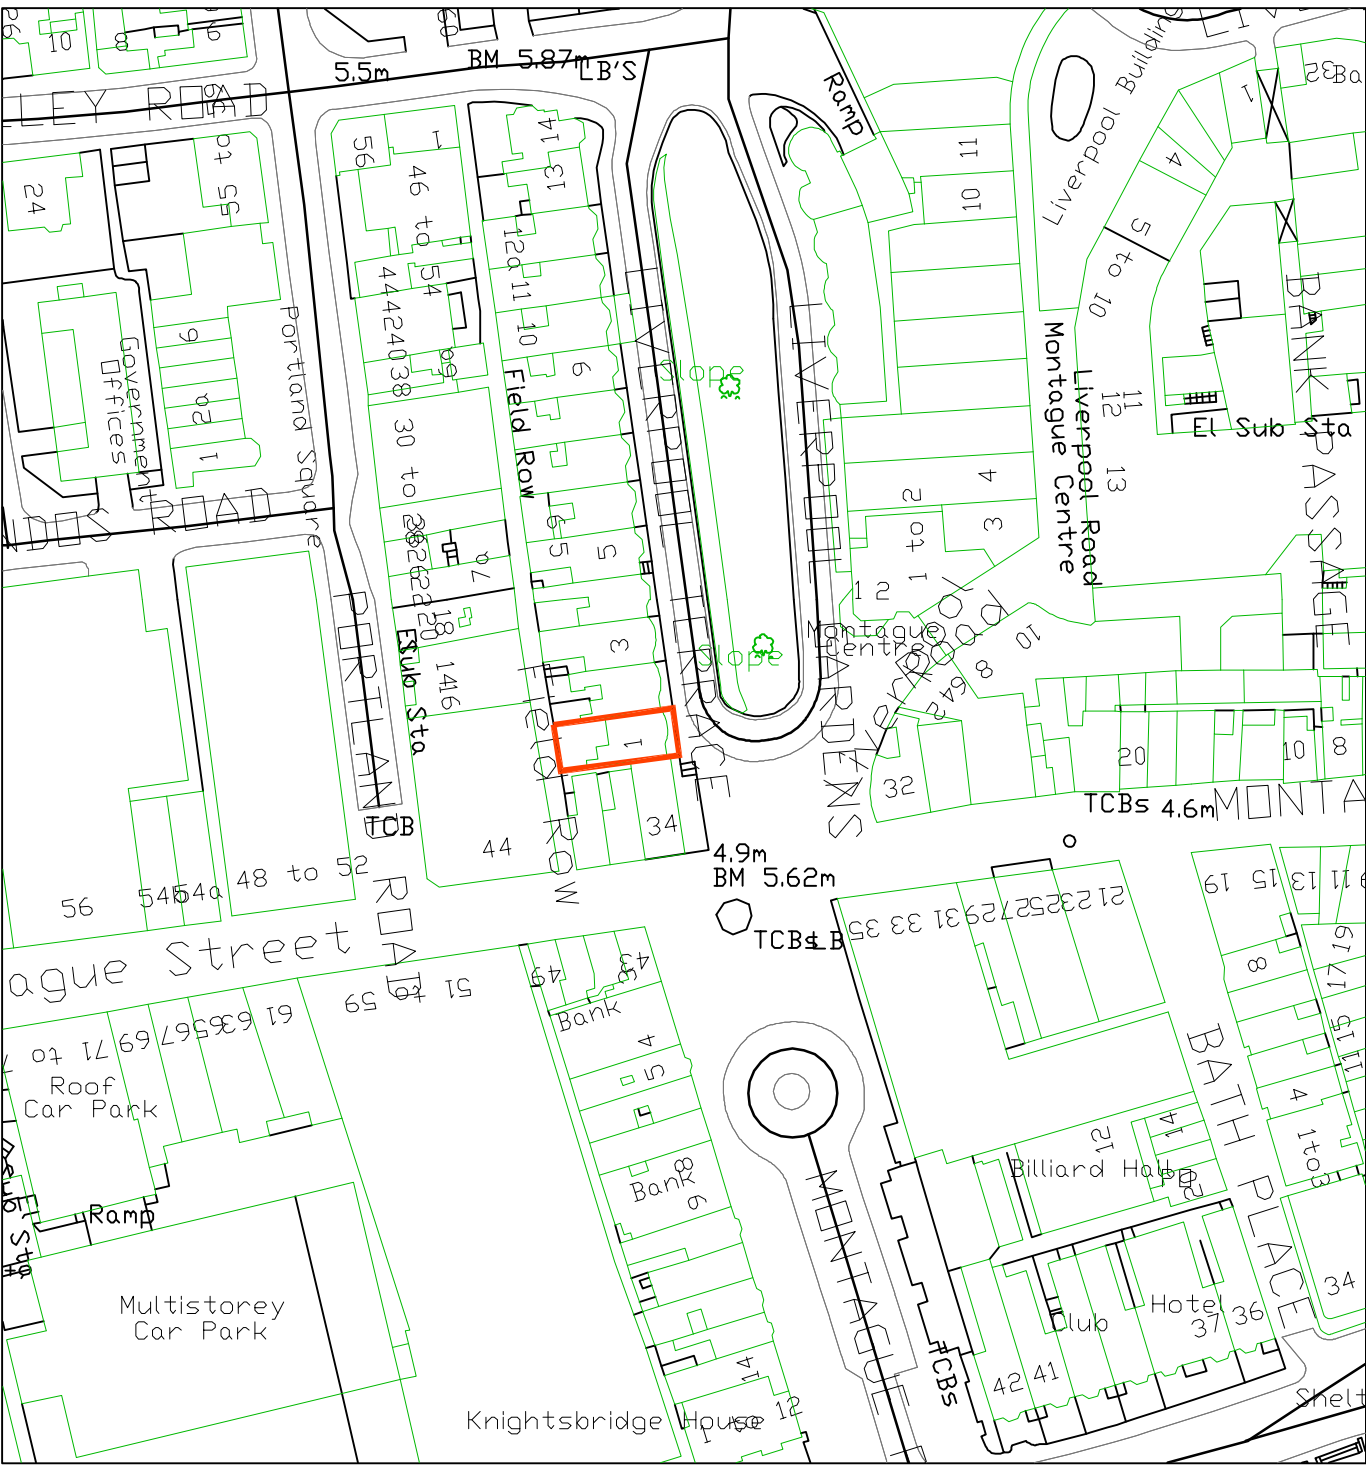


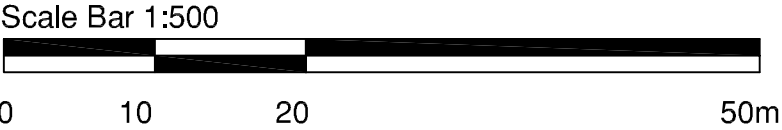

Block Plan - Scale 1:500

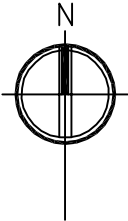

Location Plan - Scale 1:1250

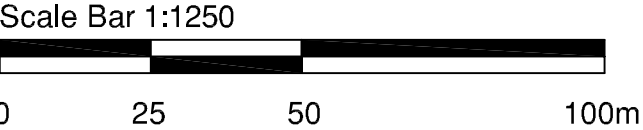

PLANNING

Fire doors at 1 Liverpool Terrace, Worthing

Block Plan and Location Plan

saville jones | architects

date: Aug 26
scale: as shown @ A3
25016 SK 01