
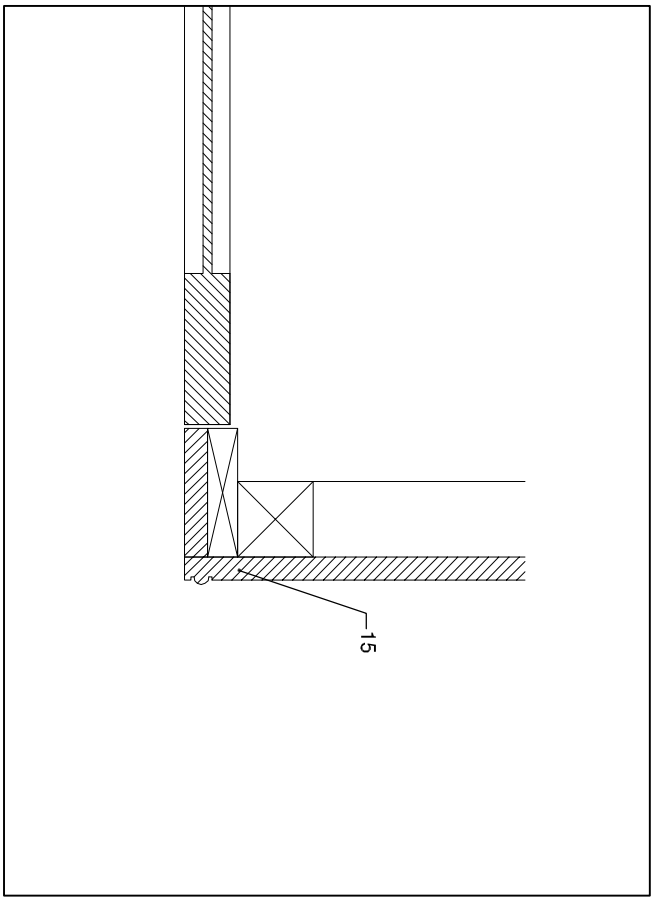
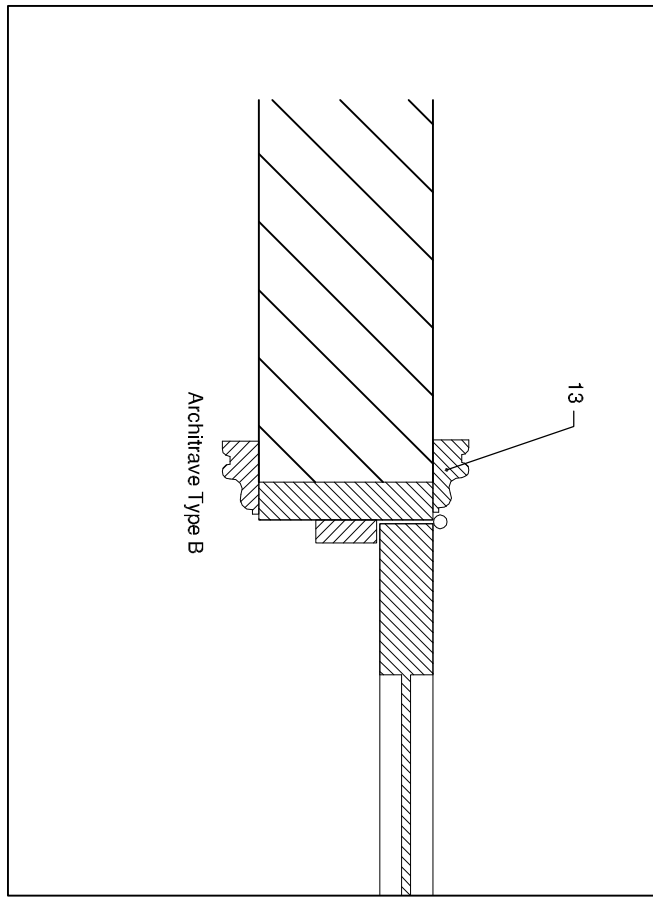
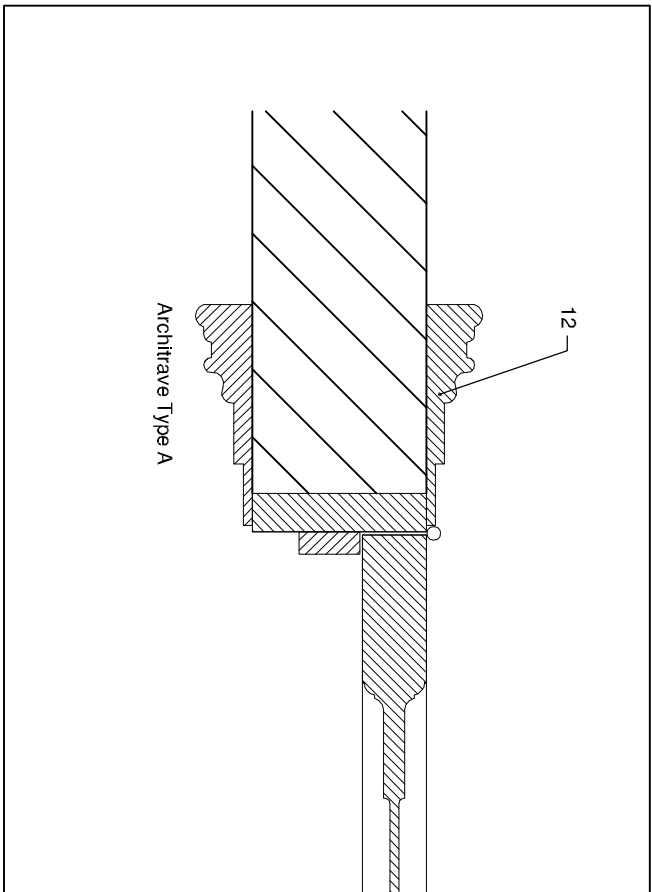
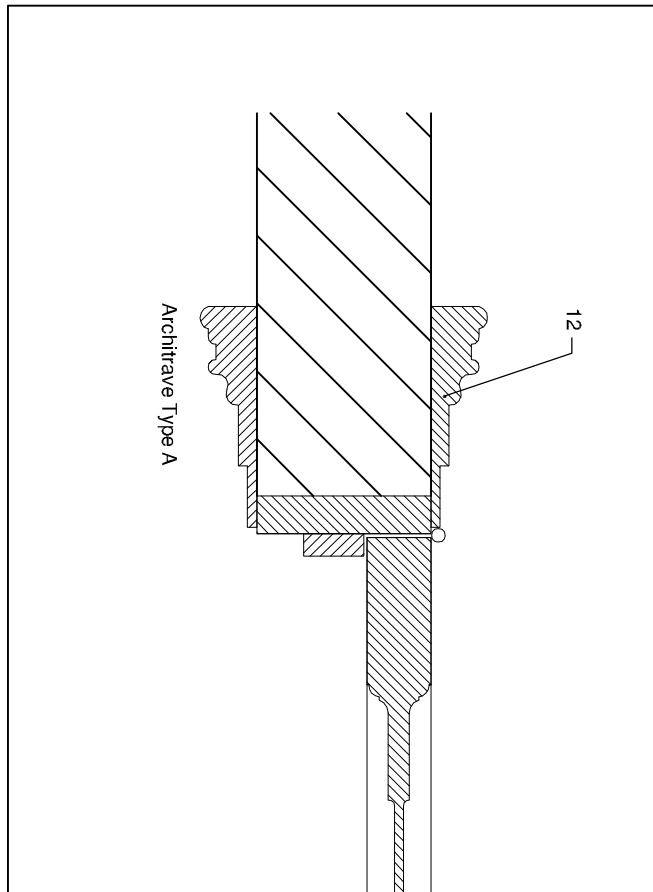
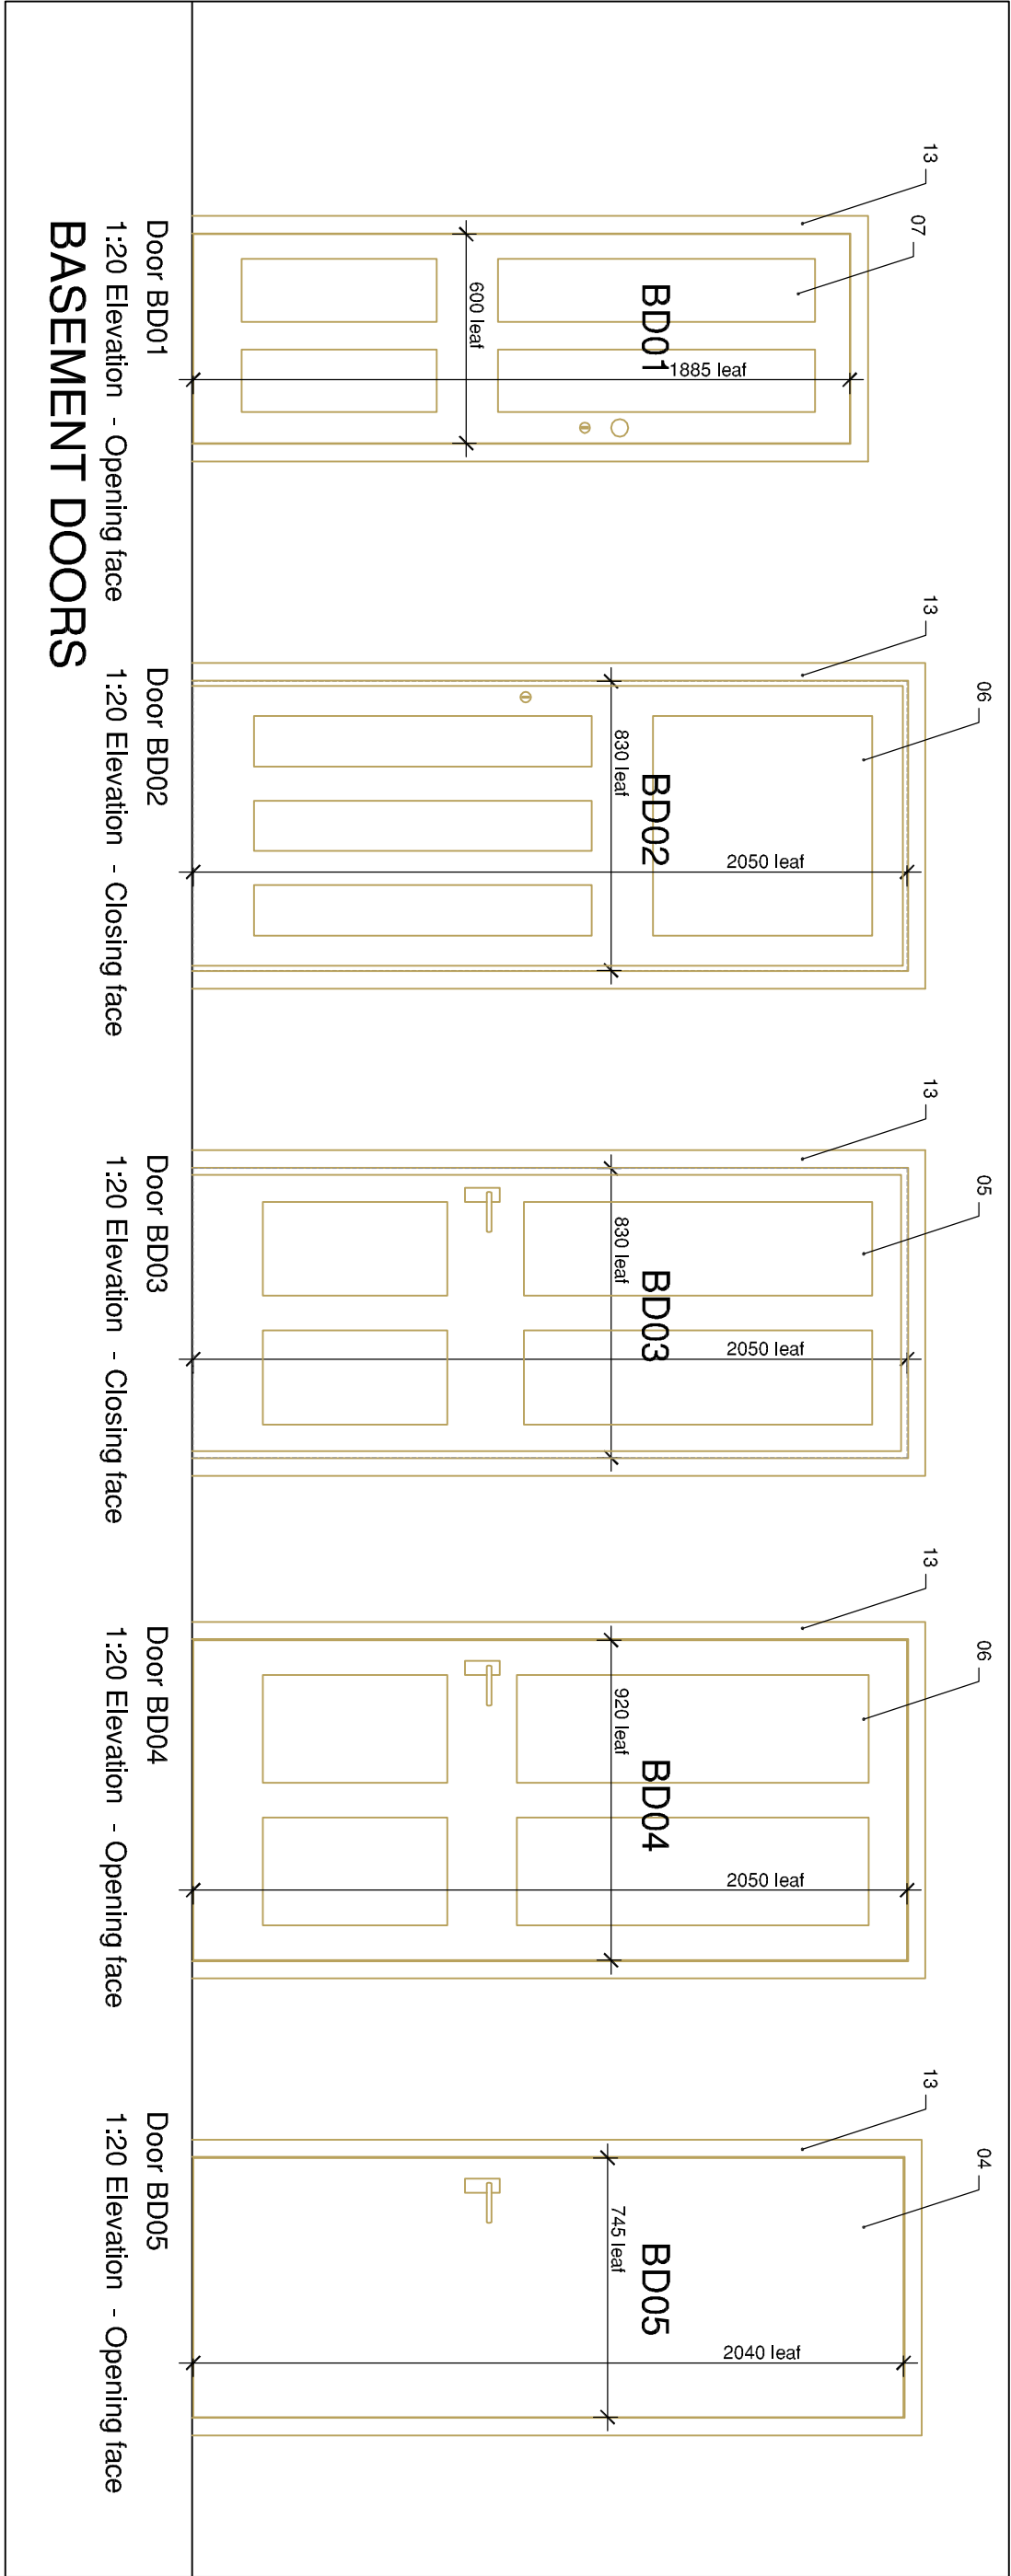
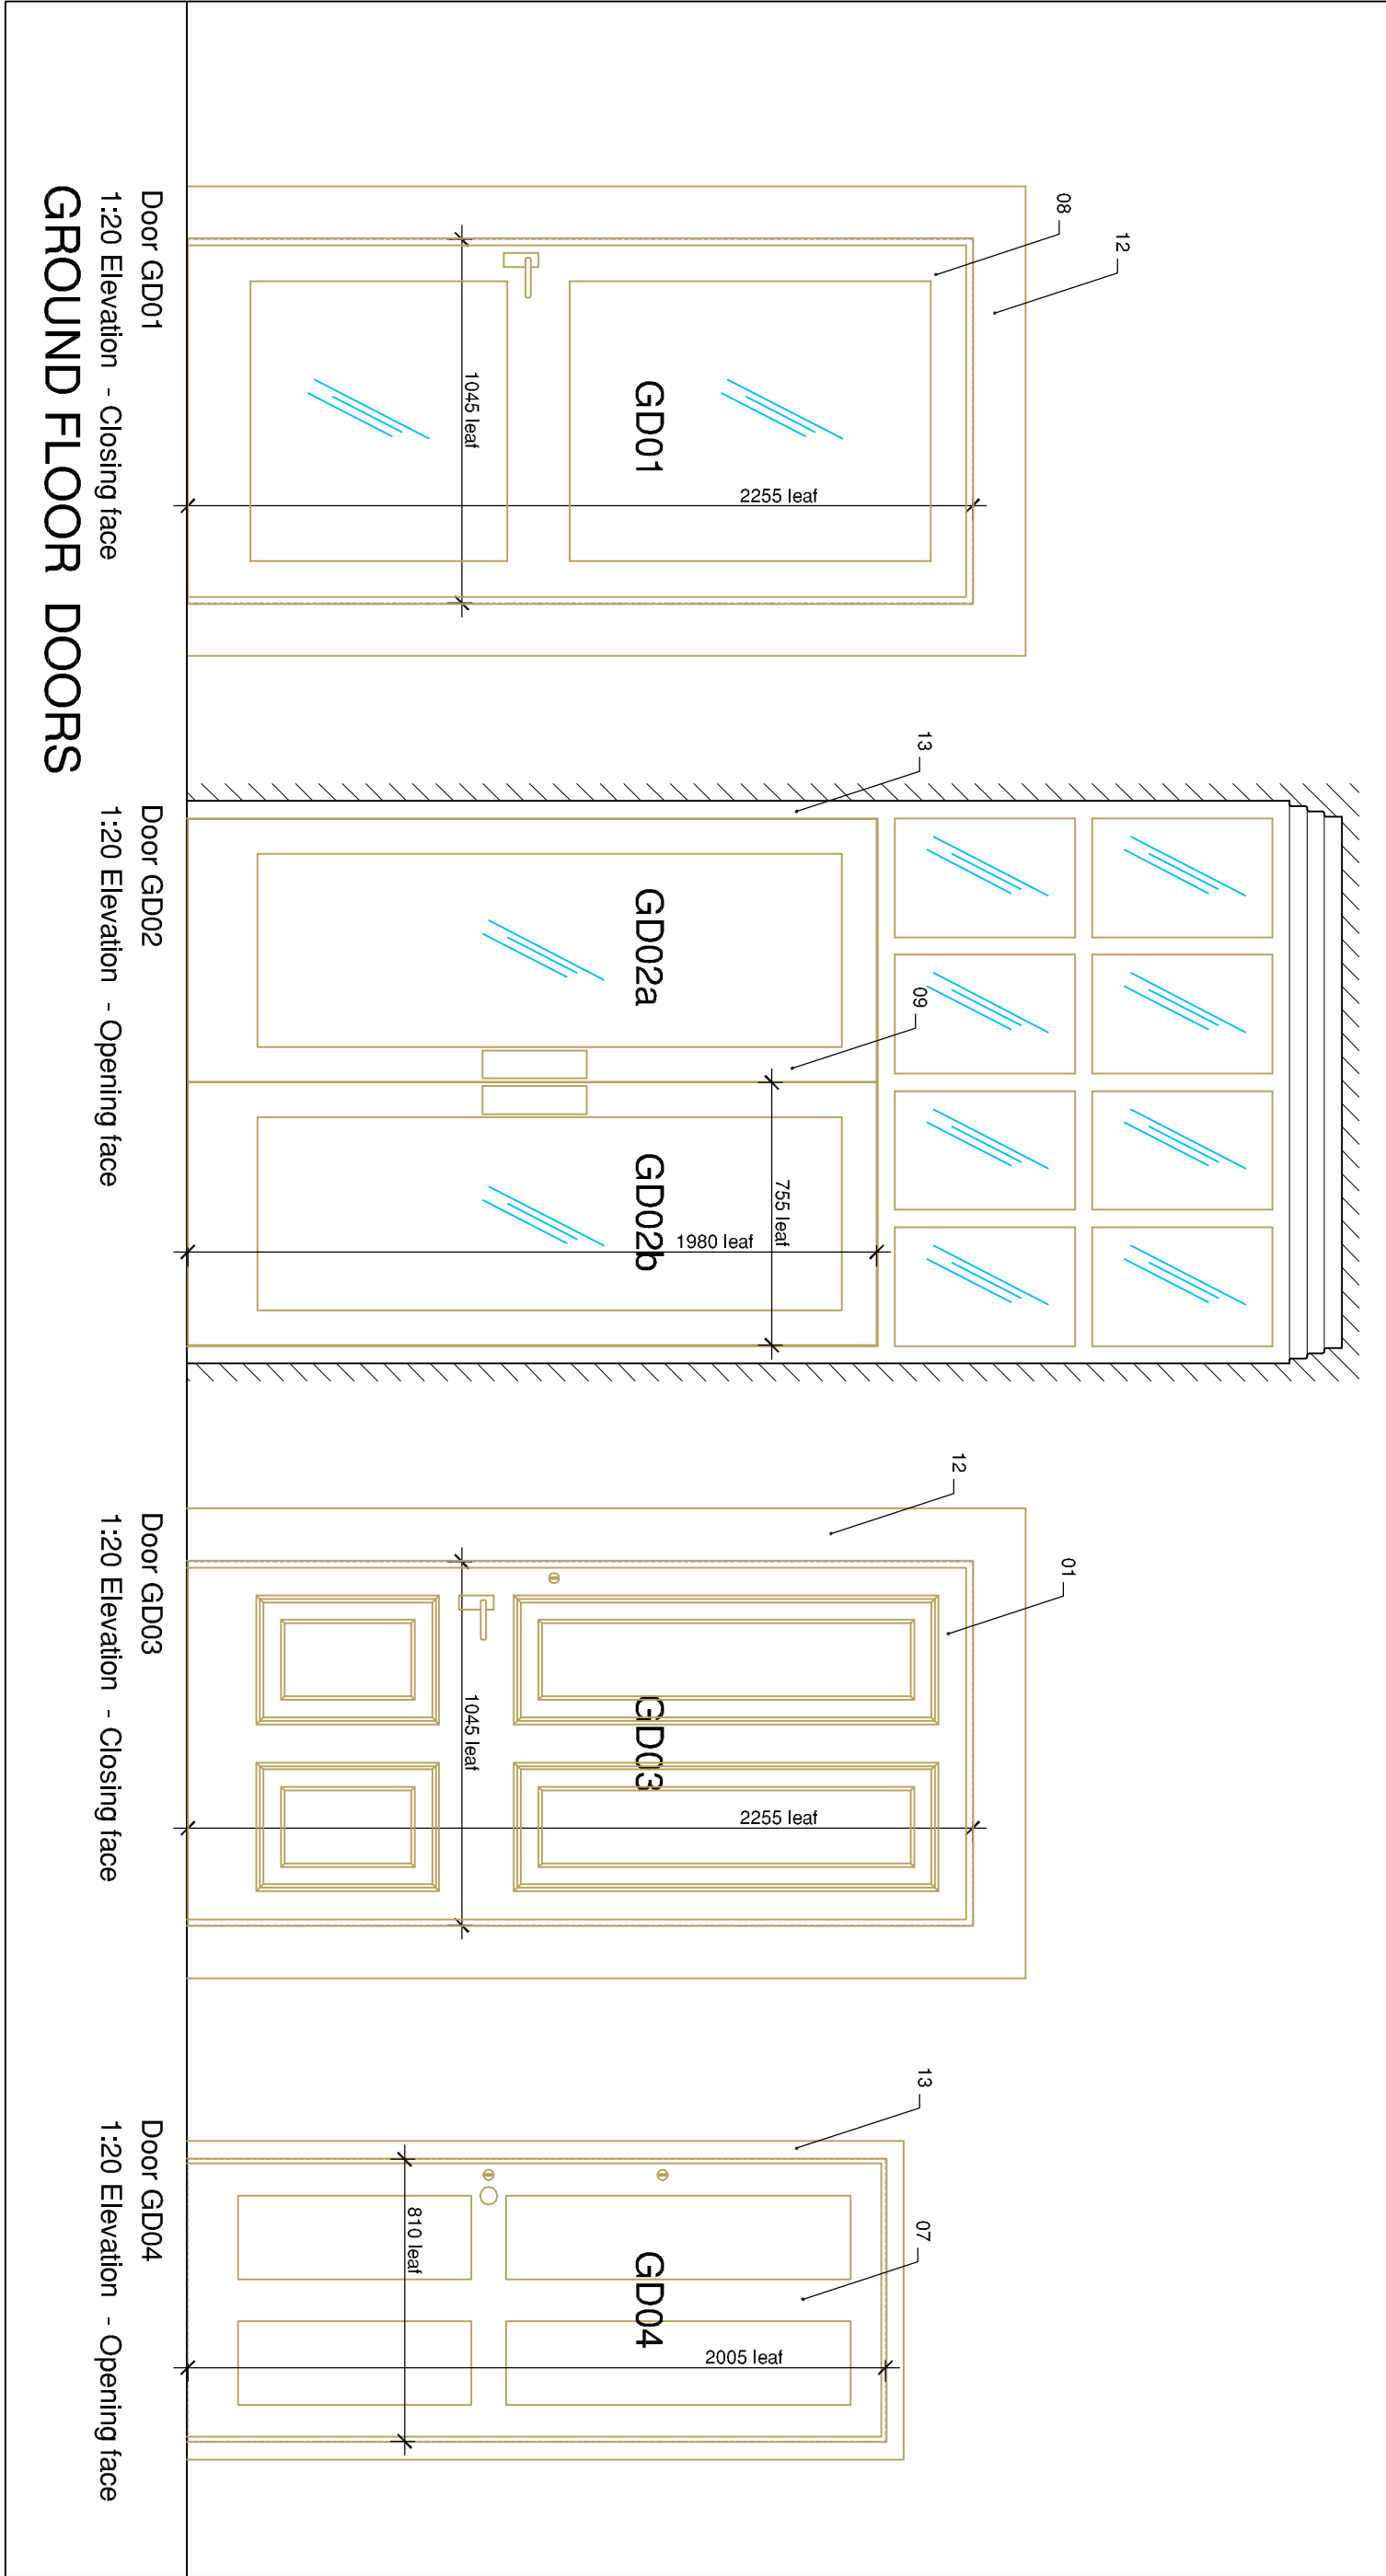
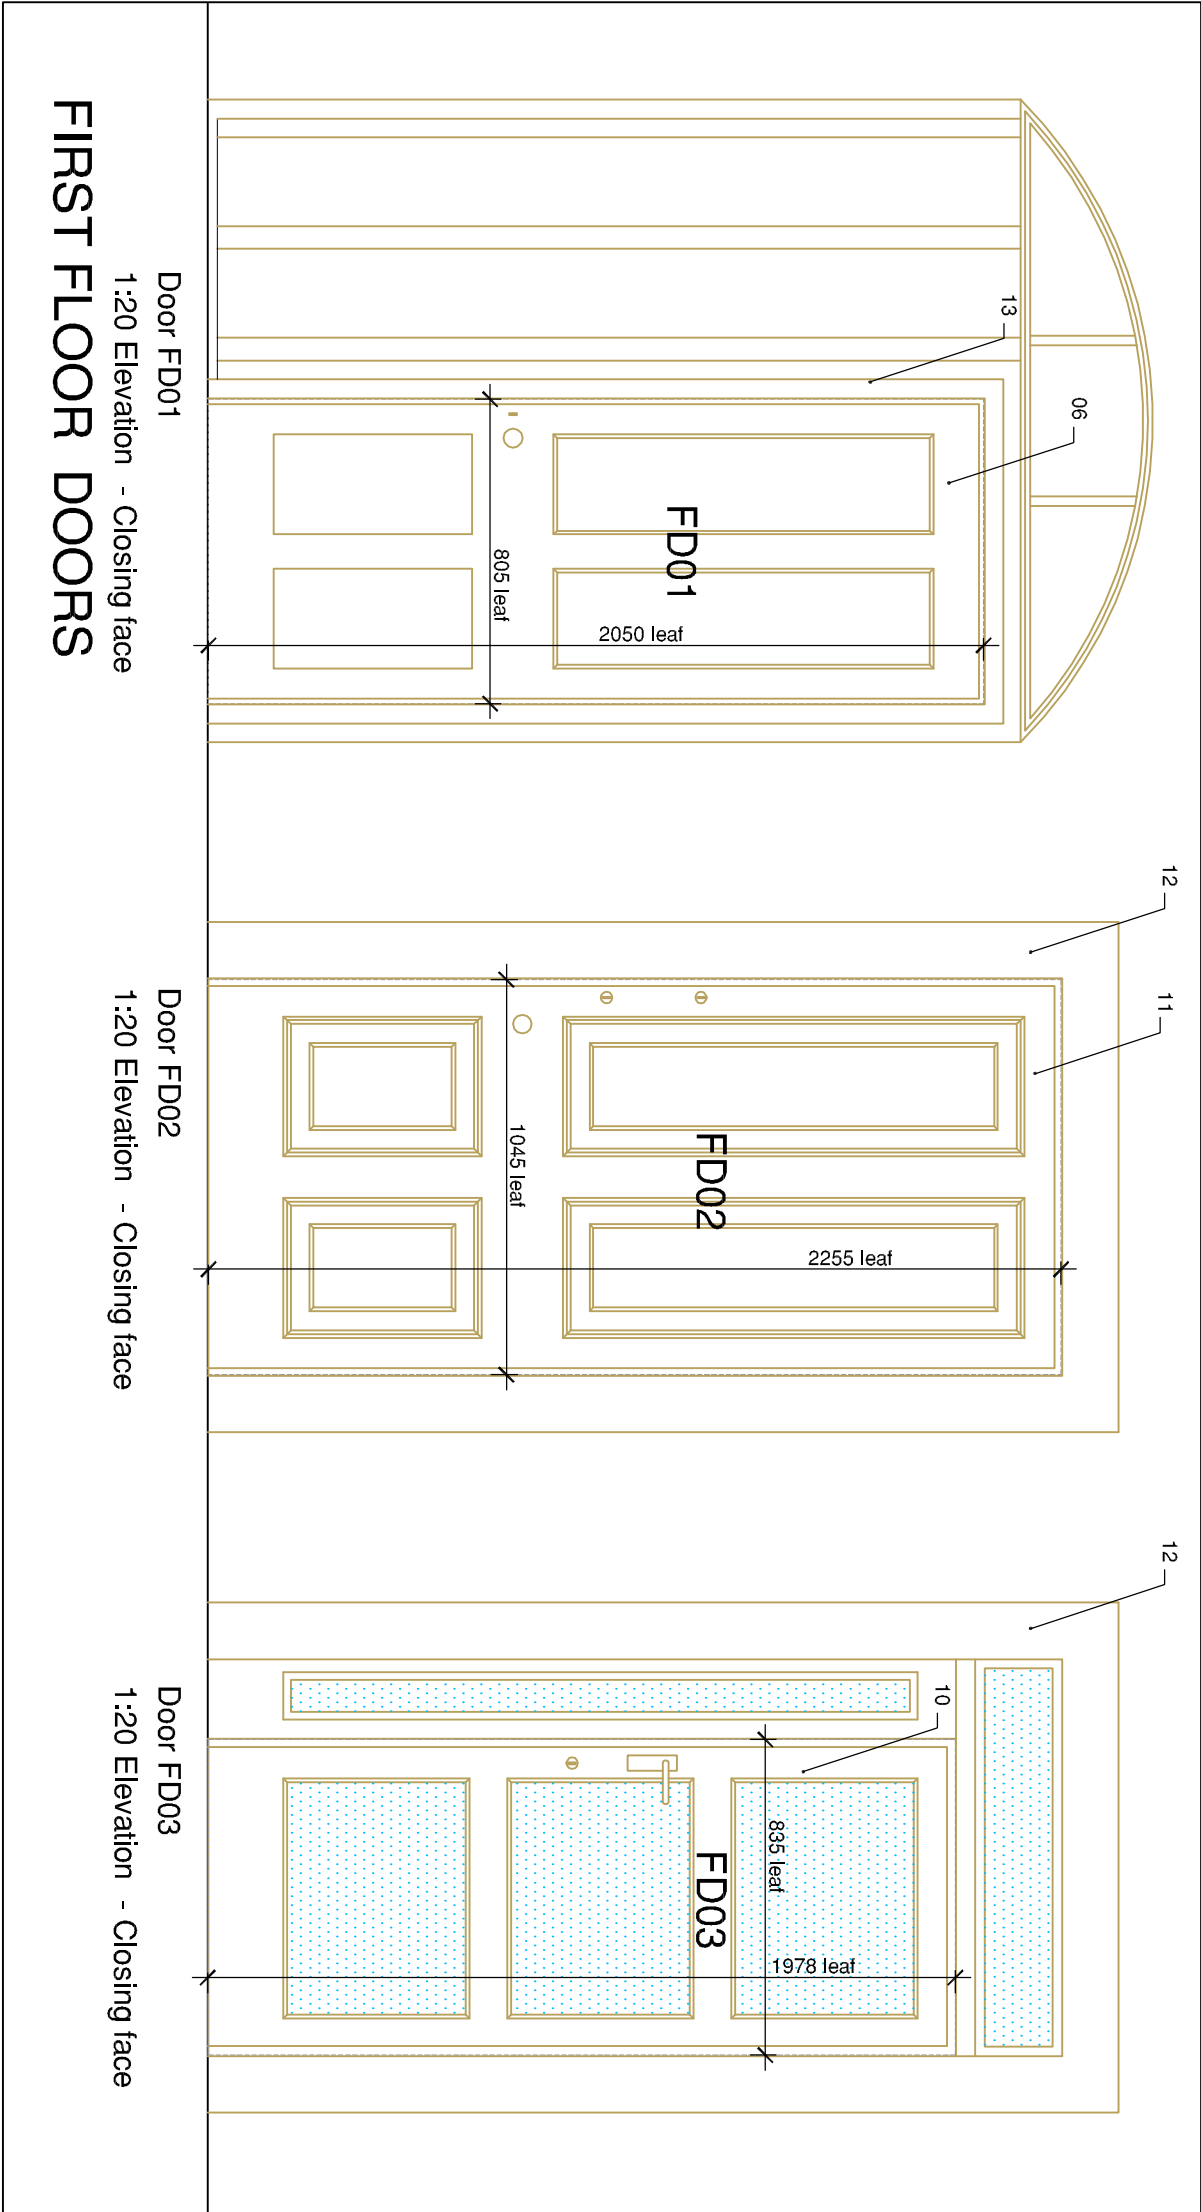
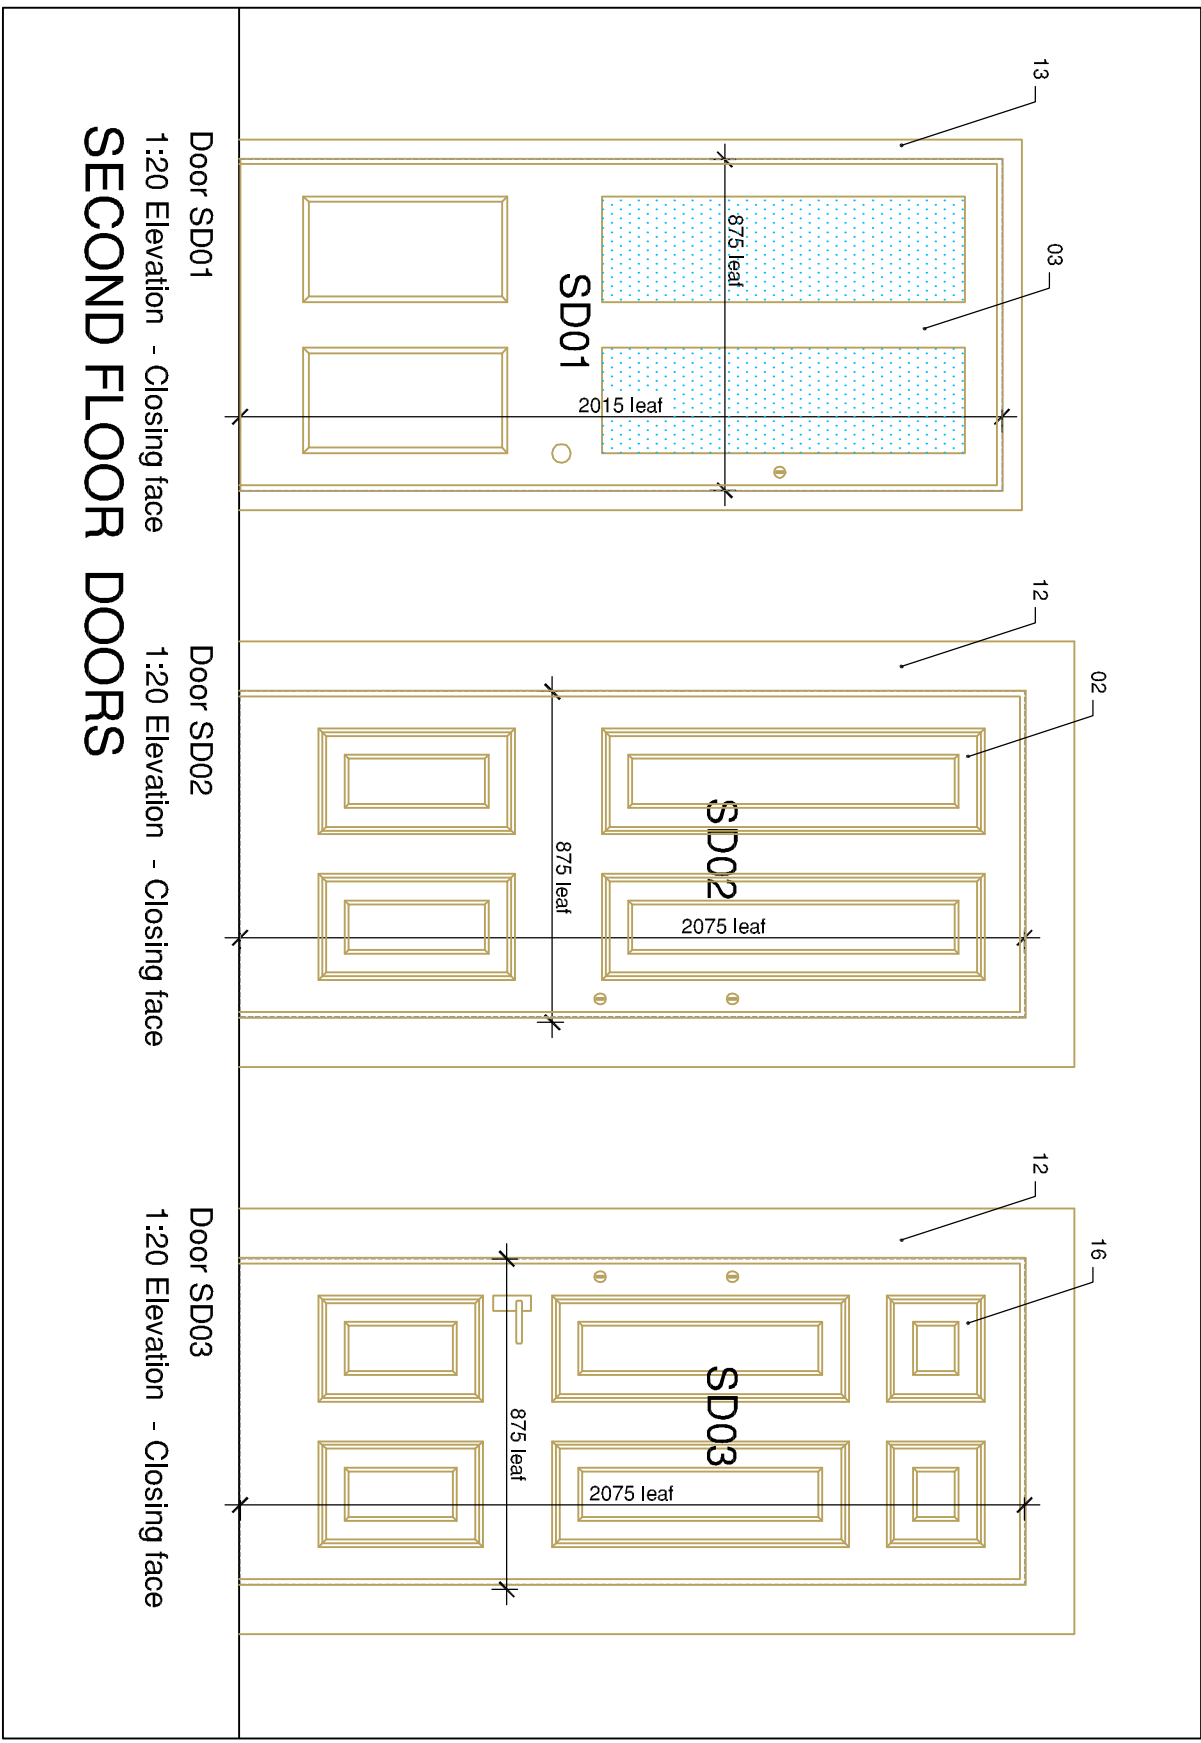


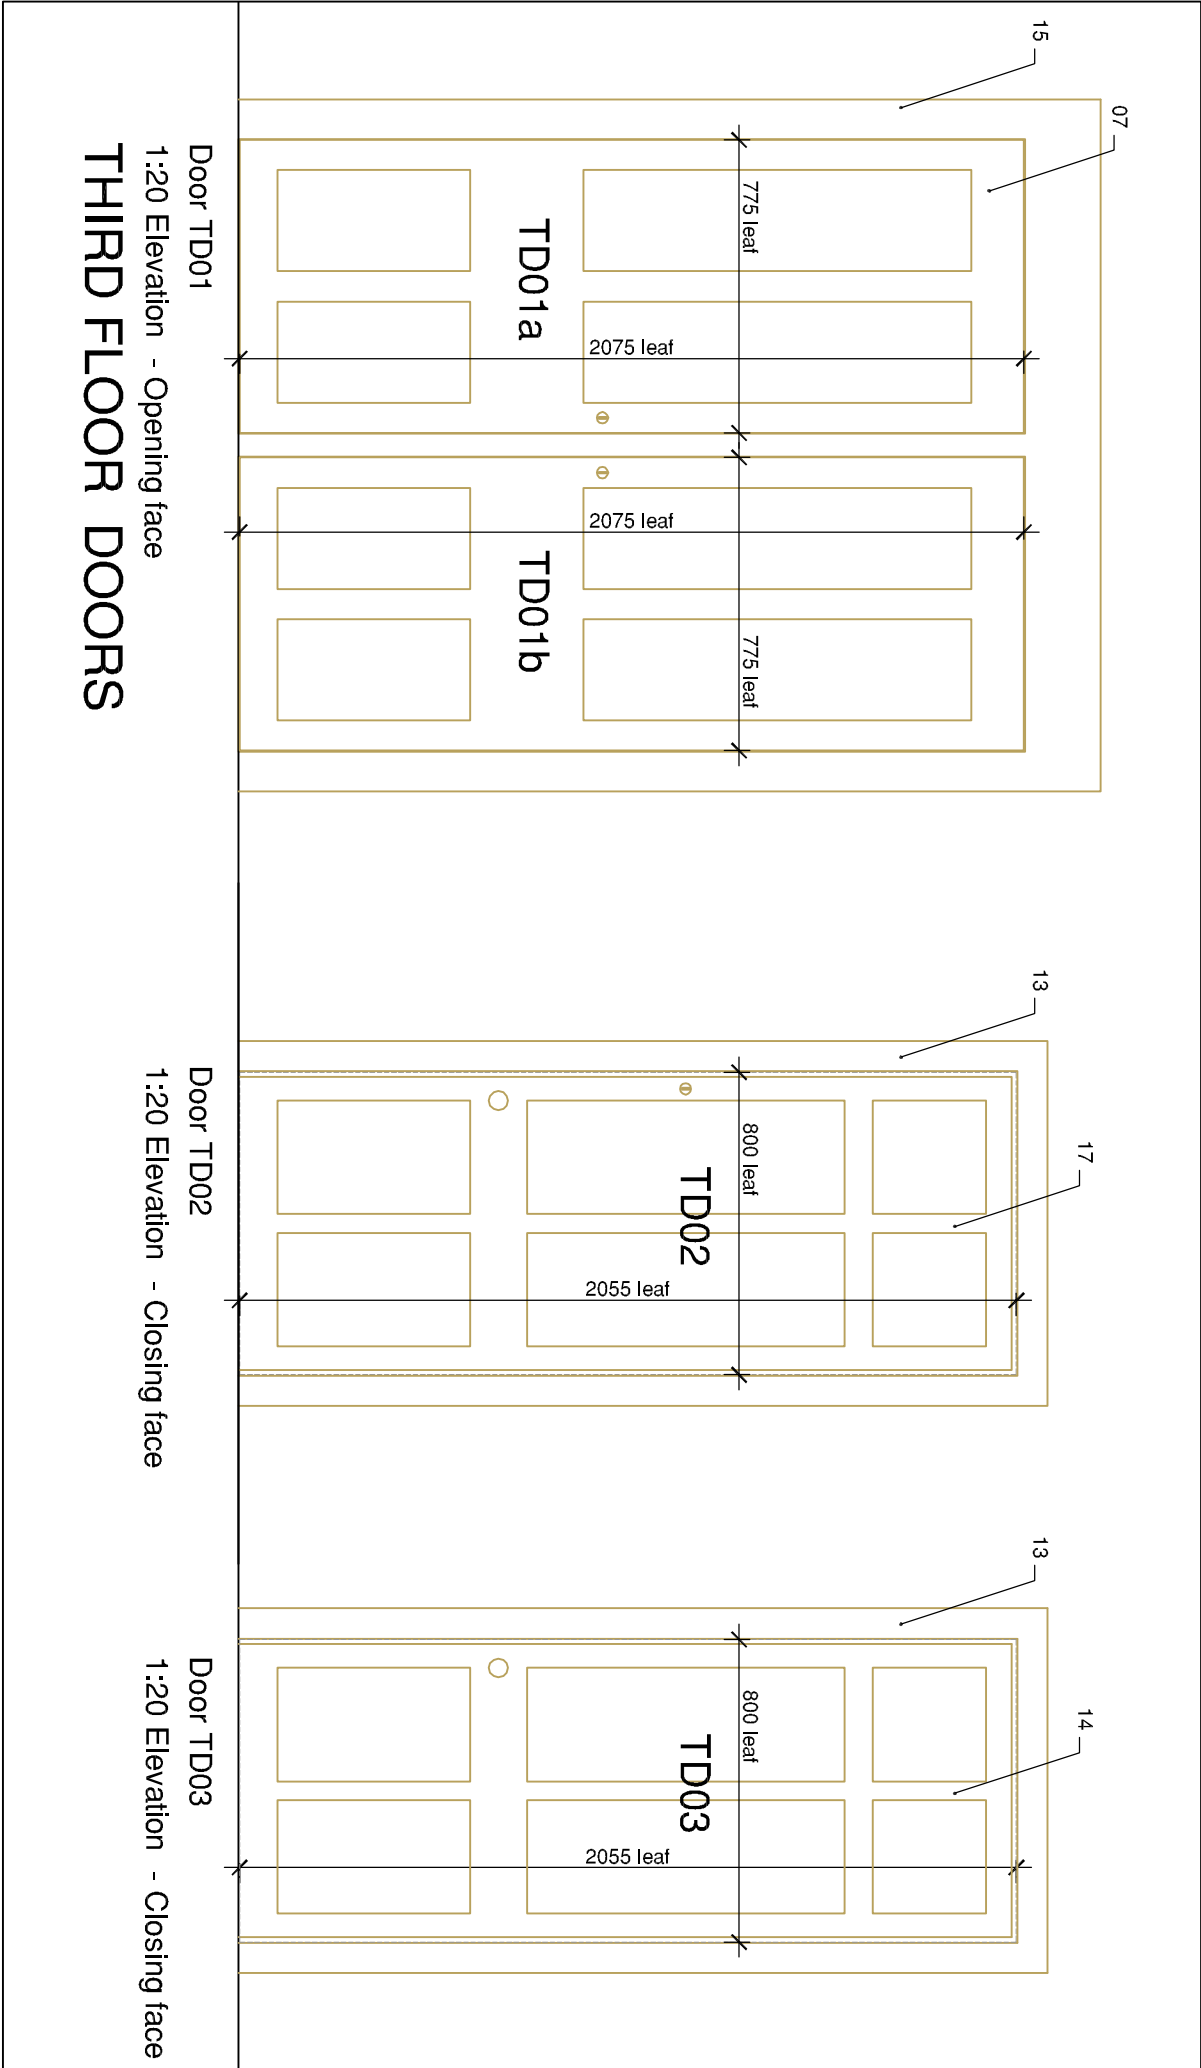

ref.	Description
01	46mm THICK FOUR-PANELED PAINTED TIMBER DOOR WITH 6mm THICK MOULDED PANELS
02	40mm THICK FOUR-PANELED PAINTED TIMBER DOOR WITH 6mm THICK MOULDED PANELS, OVERBOARDED WITH 6mm THICK ASBESTOS BOARD ON THE OPENING FACE
03	34mm THICK PANELED PAINTED TIMBER DOOR WITH GLAZED PANELS
04	40mm THICK HOLLOW FLUSH PAINTED TIMBER DOOR
05	30mm THICK FOUR-PANELED PAINTED TIMBER DOOR WITH SQUARE EDGE FLAT PANELS
06	34mm THICK FOUR-PANELED PAINTED TIMBER DOOR WITH SQUARE EDGE FLAT PANELS, OVERBOARDED WITH 6mm THICK ASBESTOS BOARD TO THE OPENING FACE
07	30mm THICK FOUR-PANELED PAINTED TIMBER DOOR WITH SQUARE EDGE FLAT PANELS
08	46mm THICK PAINTED TIMBER DOORS WITH GLAZED PANELS
09	42mm THICK PAINTED TIMBER DOORS WITH GEORGIAN WIRE GLAZED PANELS
10	44mm THICK PAINTED TIMBER DOOR WITH GEORGIAN WIRE GLAZED PANELS
11	44mm THICK FOUR-PANELED PAINTED TIMBER DOOR WITH SQUARE MOULDED PANELS
12	150mm WIDE MOULDED PAINTED TIMBER ARCHITRAVE TYPE 1 - SEE PLAN DETAIL 01
13	50mm WIDE MOULDED PAINTED TIMBER ARCHITRAVE TYPE 2 - SEE PLAN DETAIL 2
14	36mm THICK SIX-PANELED PAINTED TIMBER DOOR WITH FLAT PANELS
15	20mm THICK PAINTED TIMBER OVERBOARD
16	42mm THICK SIX-PANELED PAINTED TIMBER DOOR WITH 6mm THICK MOULDED PANELS, OVERBOARDED WITH 6mm THICK ASBESTOS BOARD ON THE OPENING FACE
17	42mm THICK FOUR-PANELED PAINTED TIMBER DOOR WITH FLAT PANELS, OVERBOARDED WITH 6mm THICK ASBESTOS BOARD ON THE OPENING FACE

PLANNING

Fire doors at 1 Liverpool Terrace, Worthing Doors as existing

saville jones | architects

DATE: Aug 26 25016 SK 08
SCALE: as shown @A1