
49 Abbey Road, Sompting, BN15 0AD
Proposed Roof Plan

These drawings are for planning permission purposes only

This drawing is the copyright of Tomes Architects and may not be copied, altered, or reproduced in any way, or be passed to a third party without our written authority

All dimensions are to be checked on site before commencing work. Any discrepancies should be reported to the project manager immediately.

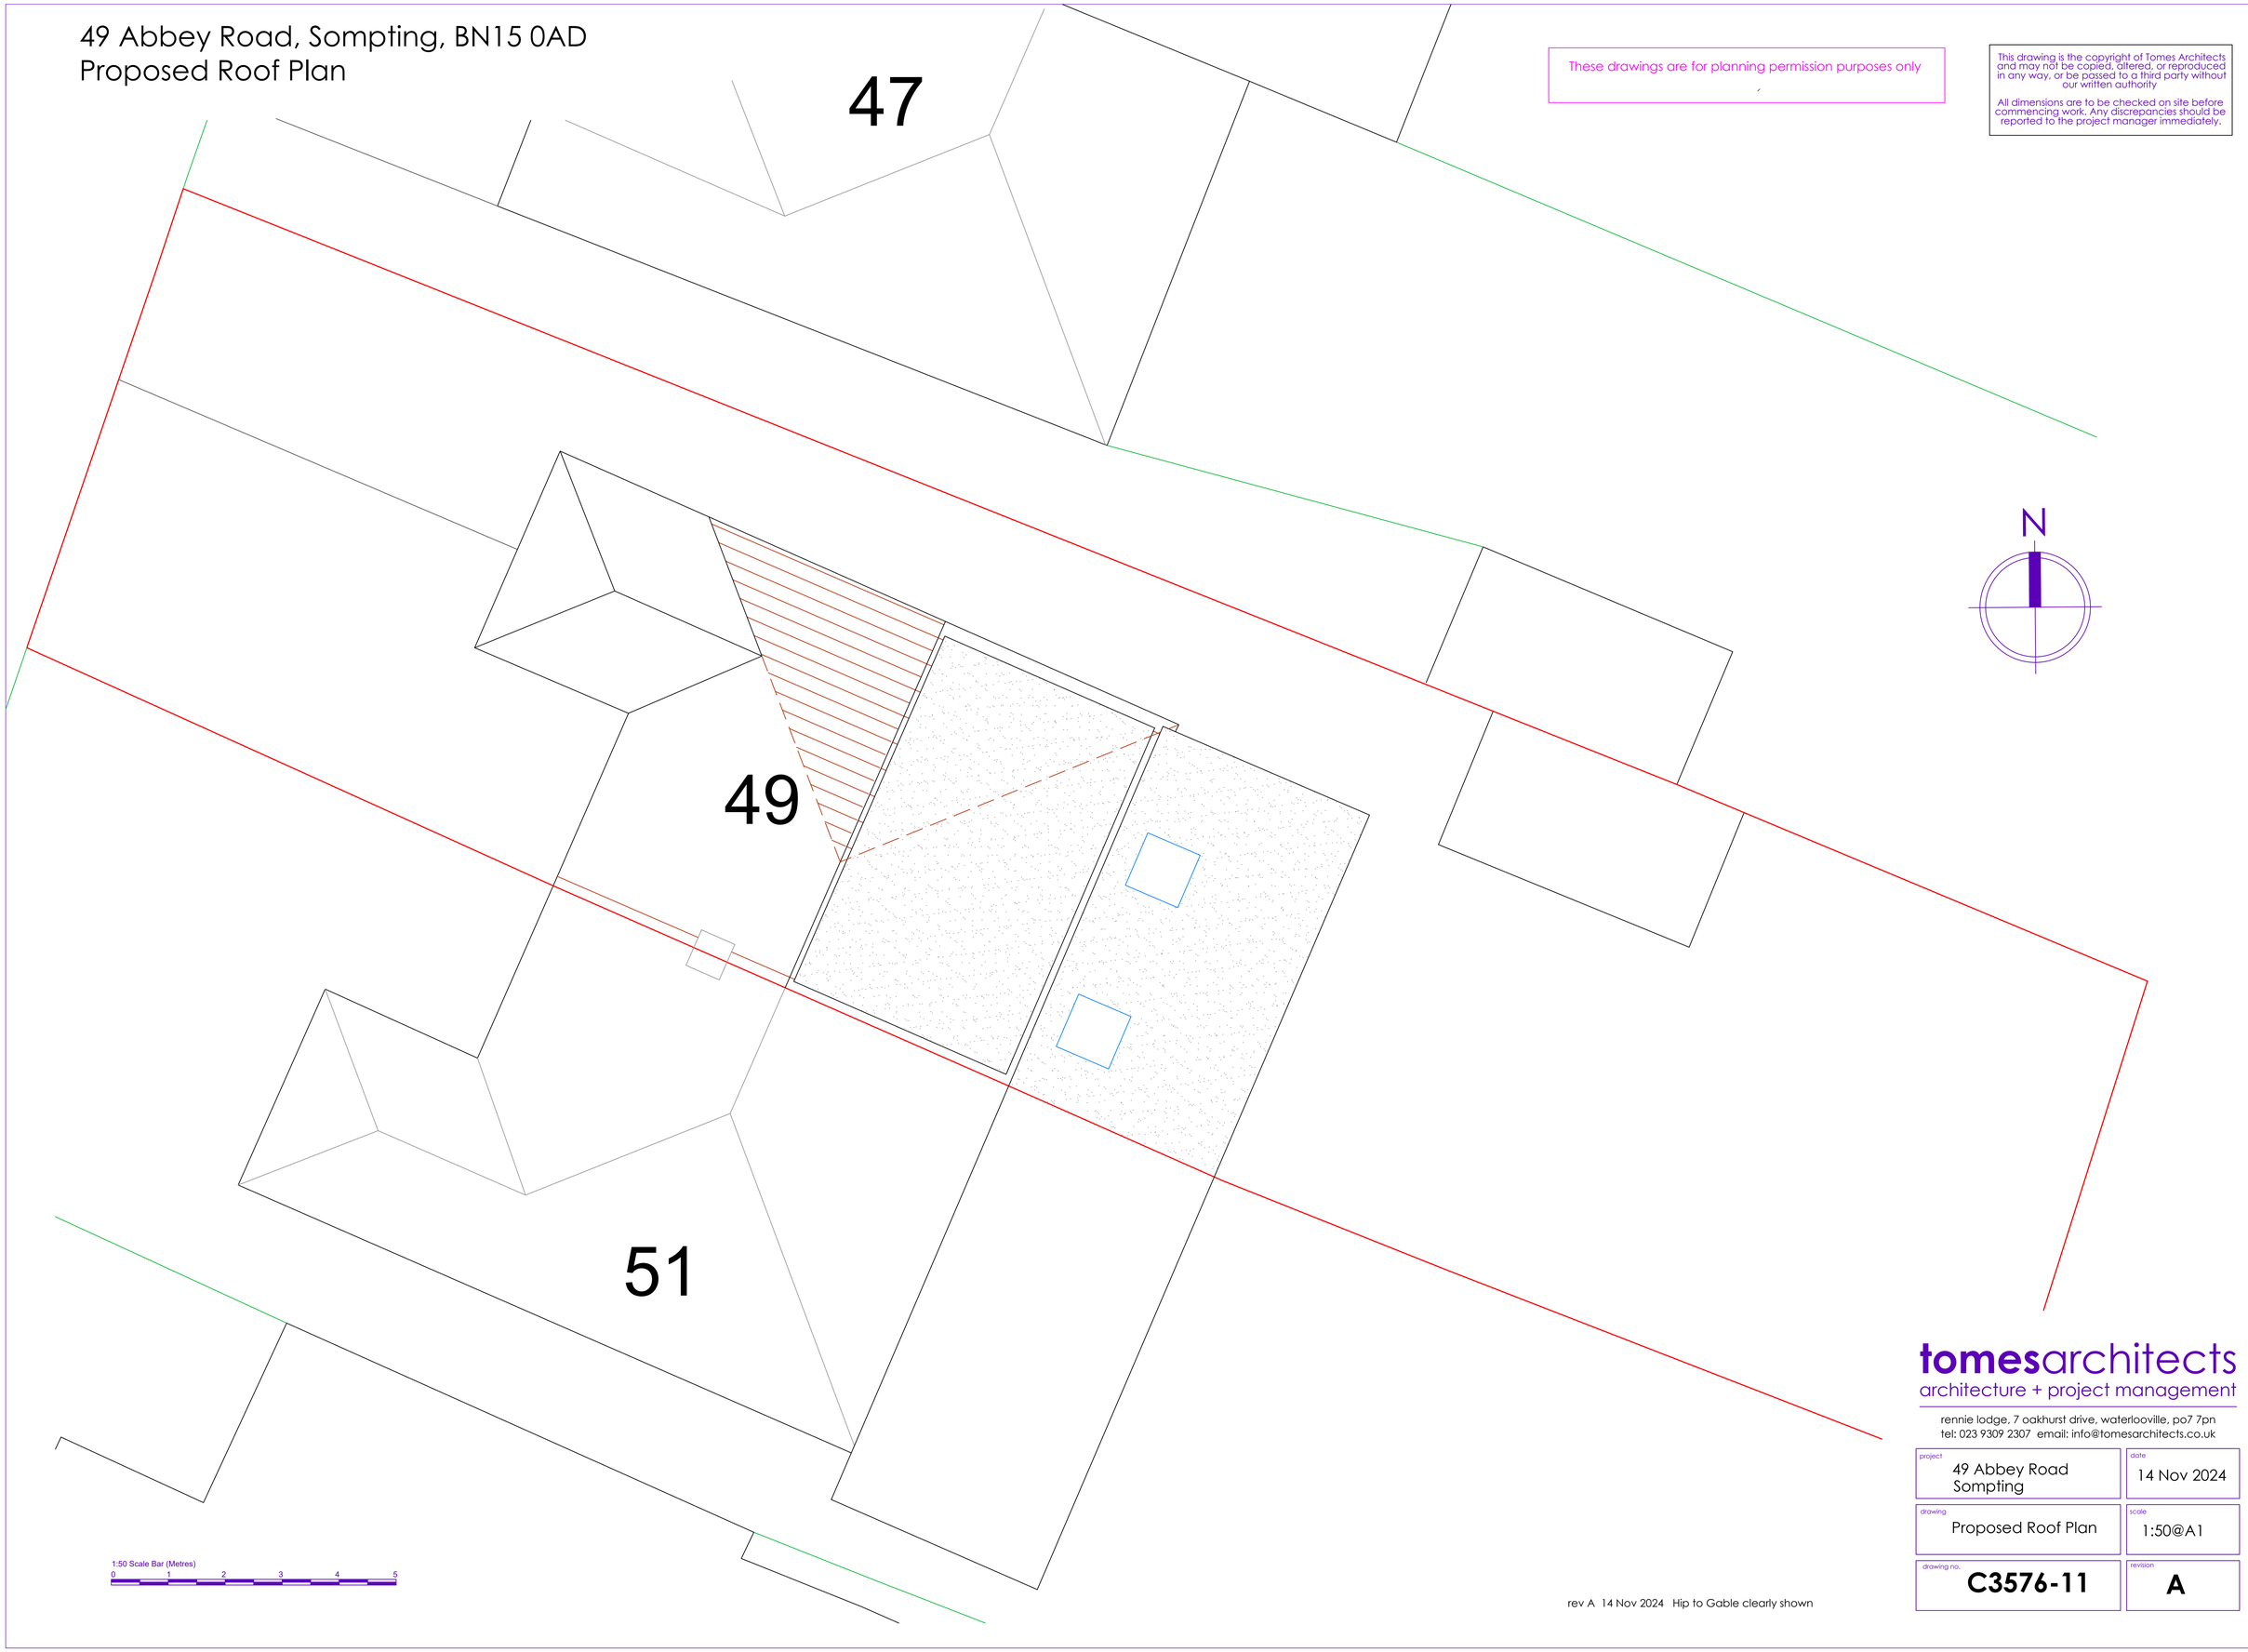

rev A 14 Nov 2024 Hip to Gable clearly shown

tomesarchitects
architecture + project management
rennie lodge, 7 oakhurst drive, waterlooville, po7 7pn
tel: 023 9309 2307 email: info@tomesarchitects.co.uk

project	date
49 Abbey Road Sompting	14 Nov 2024
drawing: Proposed Roof Plan	scale: 1:50@A1
drawing no.: **C3576-11**	revision: **A**