Crown copyright and database rights 2024 OS 100054135.
Data licence expires 05 October 2025. Unique plan reference: v2f//1158330/1557324


1:500 Scale Bar (Metres)

0 5 10 15 20 25 30

These drawings are for planning permission purposes only

This drawing is the copyright of Tomes Architects and may not be copied, altered, or reproduced in any way, or be passed to a third party without our written authority

All dimensions are to be checked on site before commencing work. Any discrepancies should be reported to the project manager immediately.

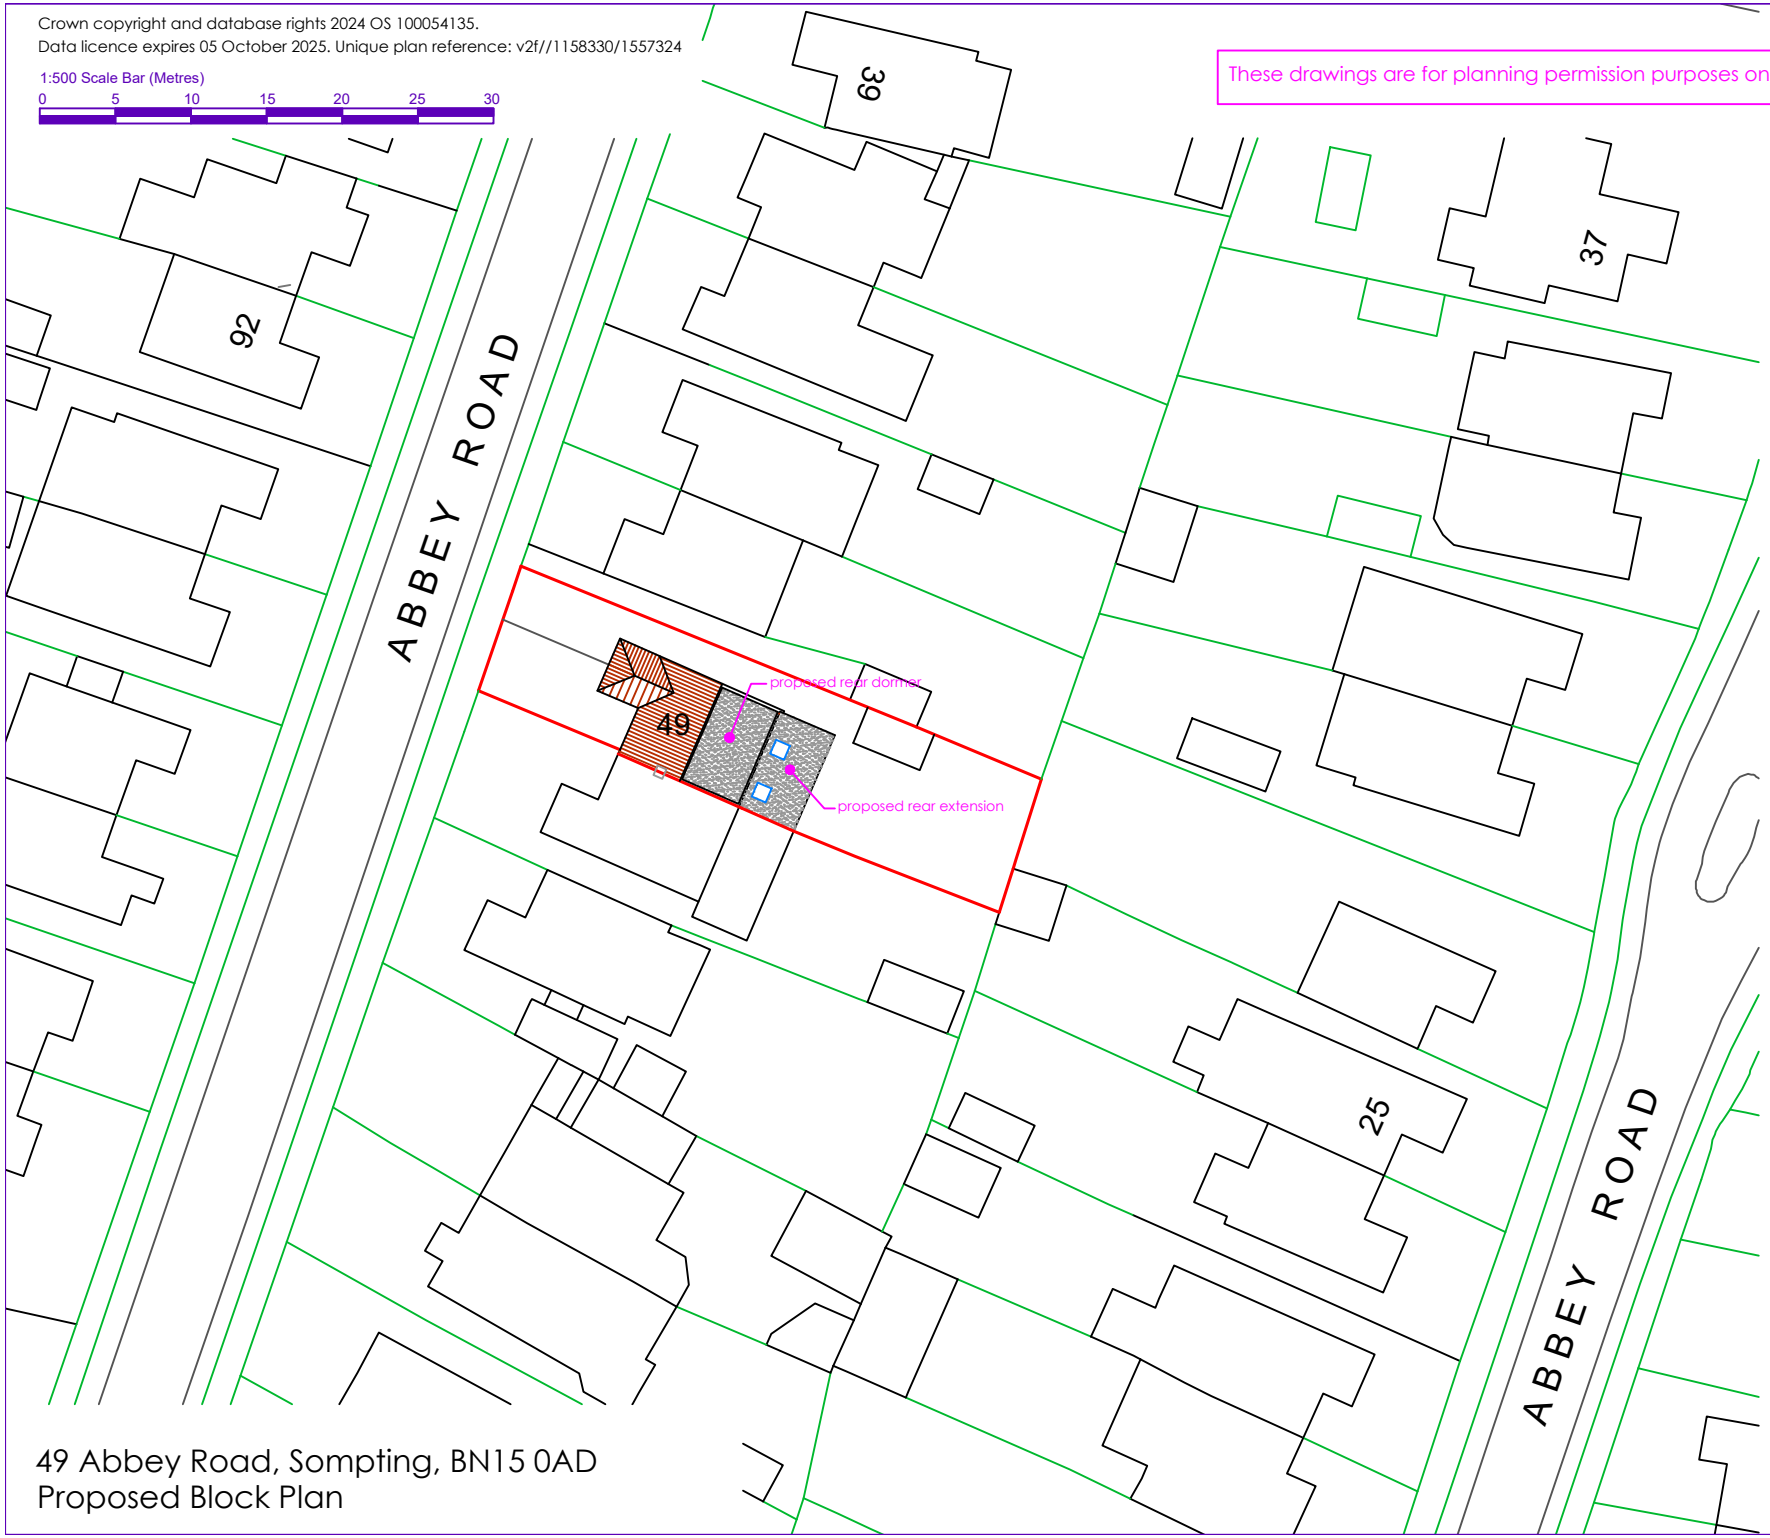

49 Abbey Road, Sompting, BN15 0AD
Proposed Block Plan

tomesarchitects
architecture + project management
rennie lodge, 7 oakhurst drive, waterlooville, po7 7pn
tel: 023 9309 2307 email: info@tomesarchitects.co.uk

project: 49 Abbey Road, Sompting	date: 14 Nov 2024
drawing: Proposed Block Plan	scale: 1:500@A4
drawing no.: C3576-12	revision: