
T.P. OFFICE COPY
BOROUGH OF WORTHING
APPROVED 22/3/11
T.P. REF. NO.
1983/ 11 0254/11

THE RAILINGS GATES ETC., ARE ALL IN GALVANISED STEEL WITH A BLACK PAINTED FINISH

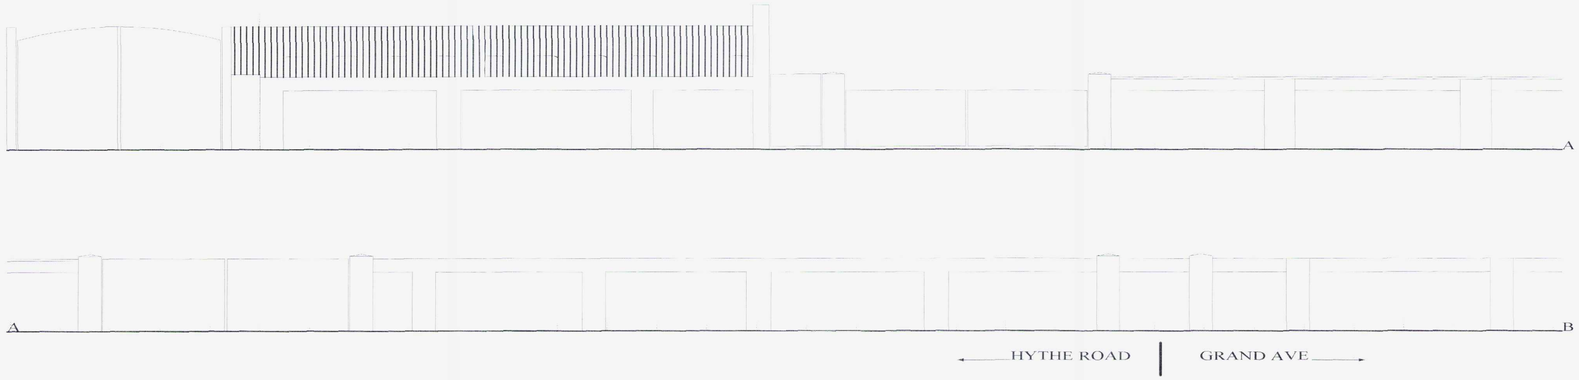



EXISTING




PROPOSED

Piers to existing wall raised with concrete blockwork rendered and painted all to match existing thinkness etc..

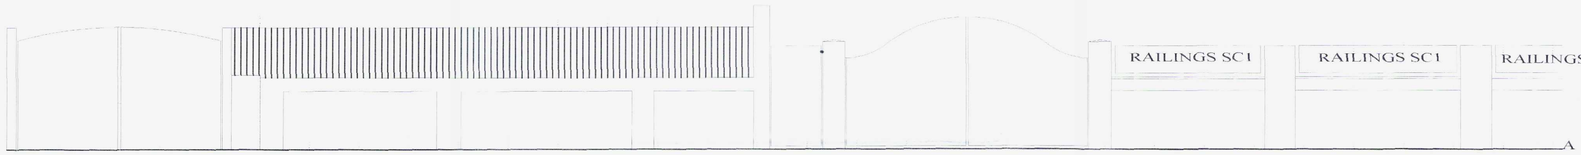

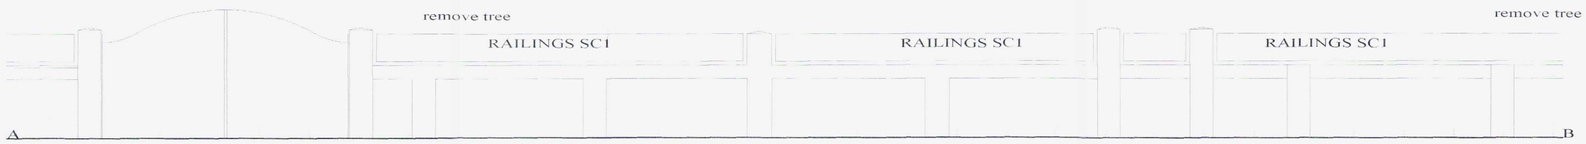



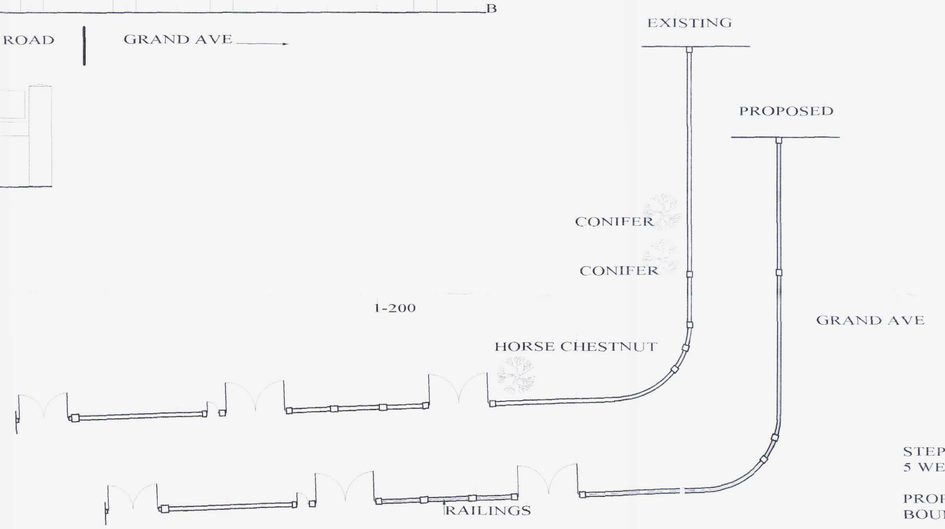

STEPHEN BROMLEY ASSOCIATES
5 WEST STREET SHOREHAM BY SEA

PROPOSED ALTERATIONS TO BOUNDREY WALL ETC.,

AT

1 GRAND AVENUE WORTHING

DWG NO 8873/1 SCALE 1-50