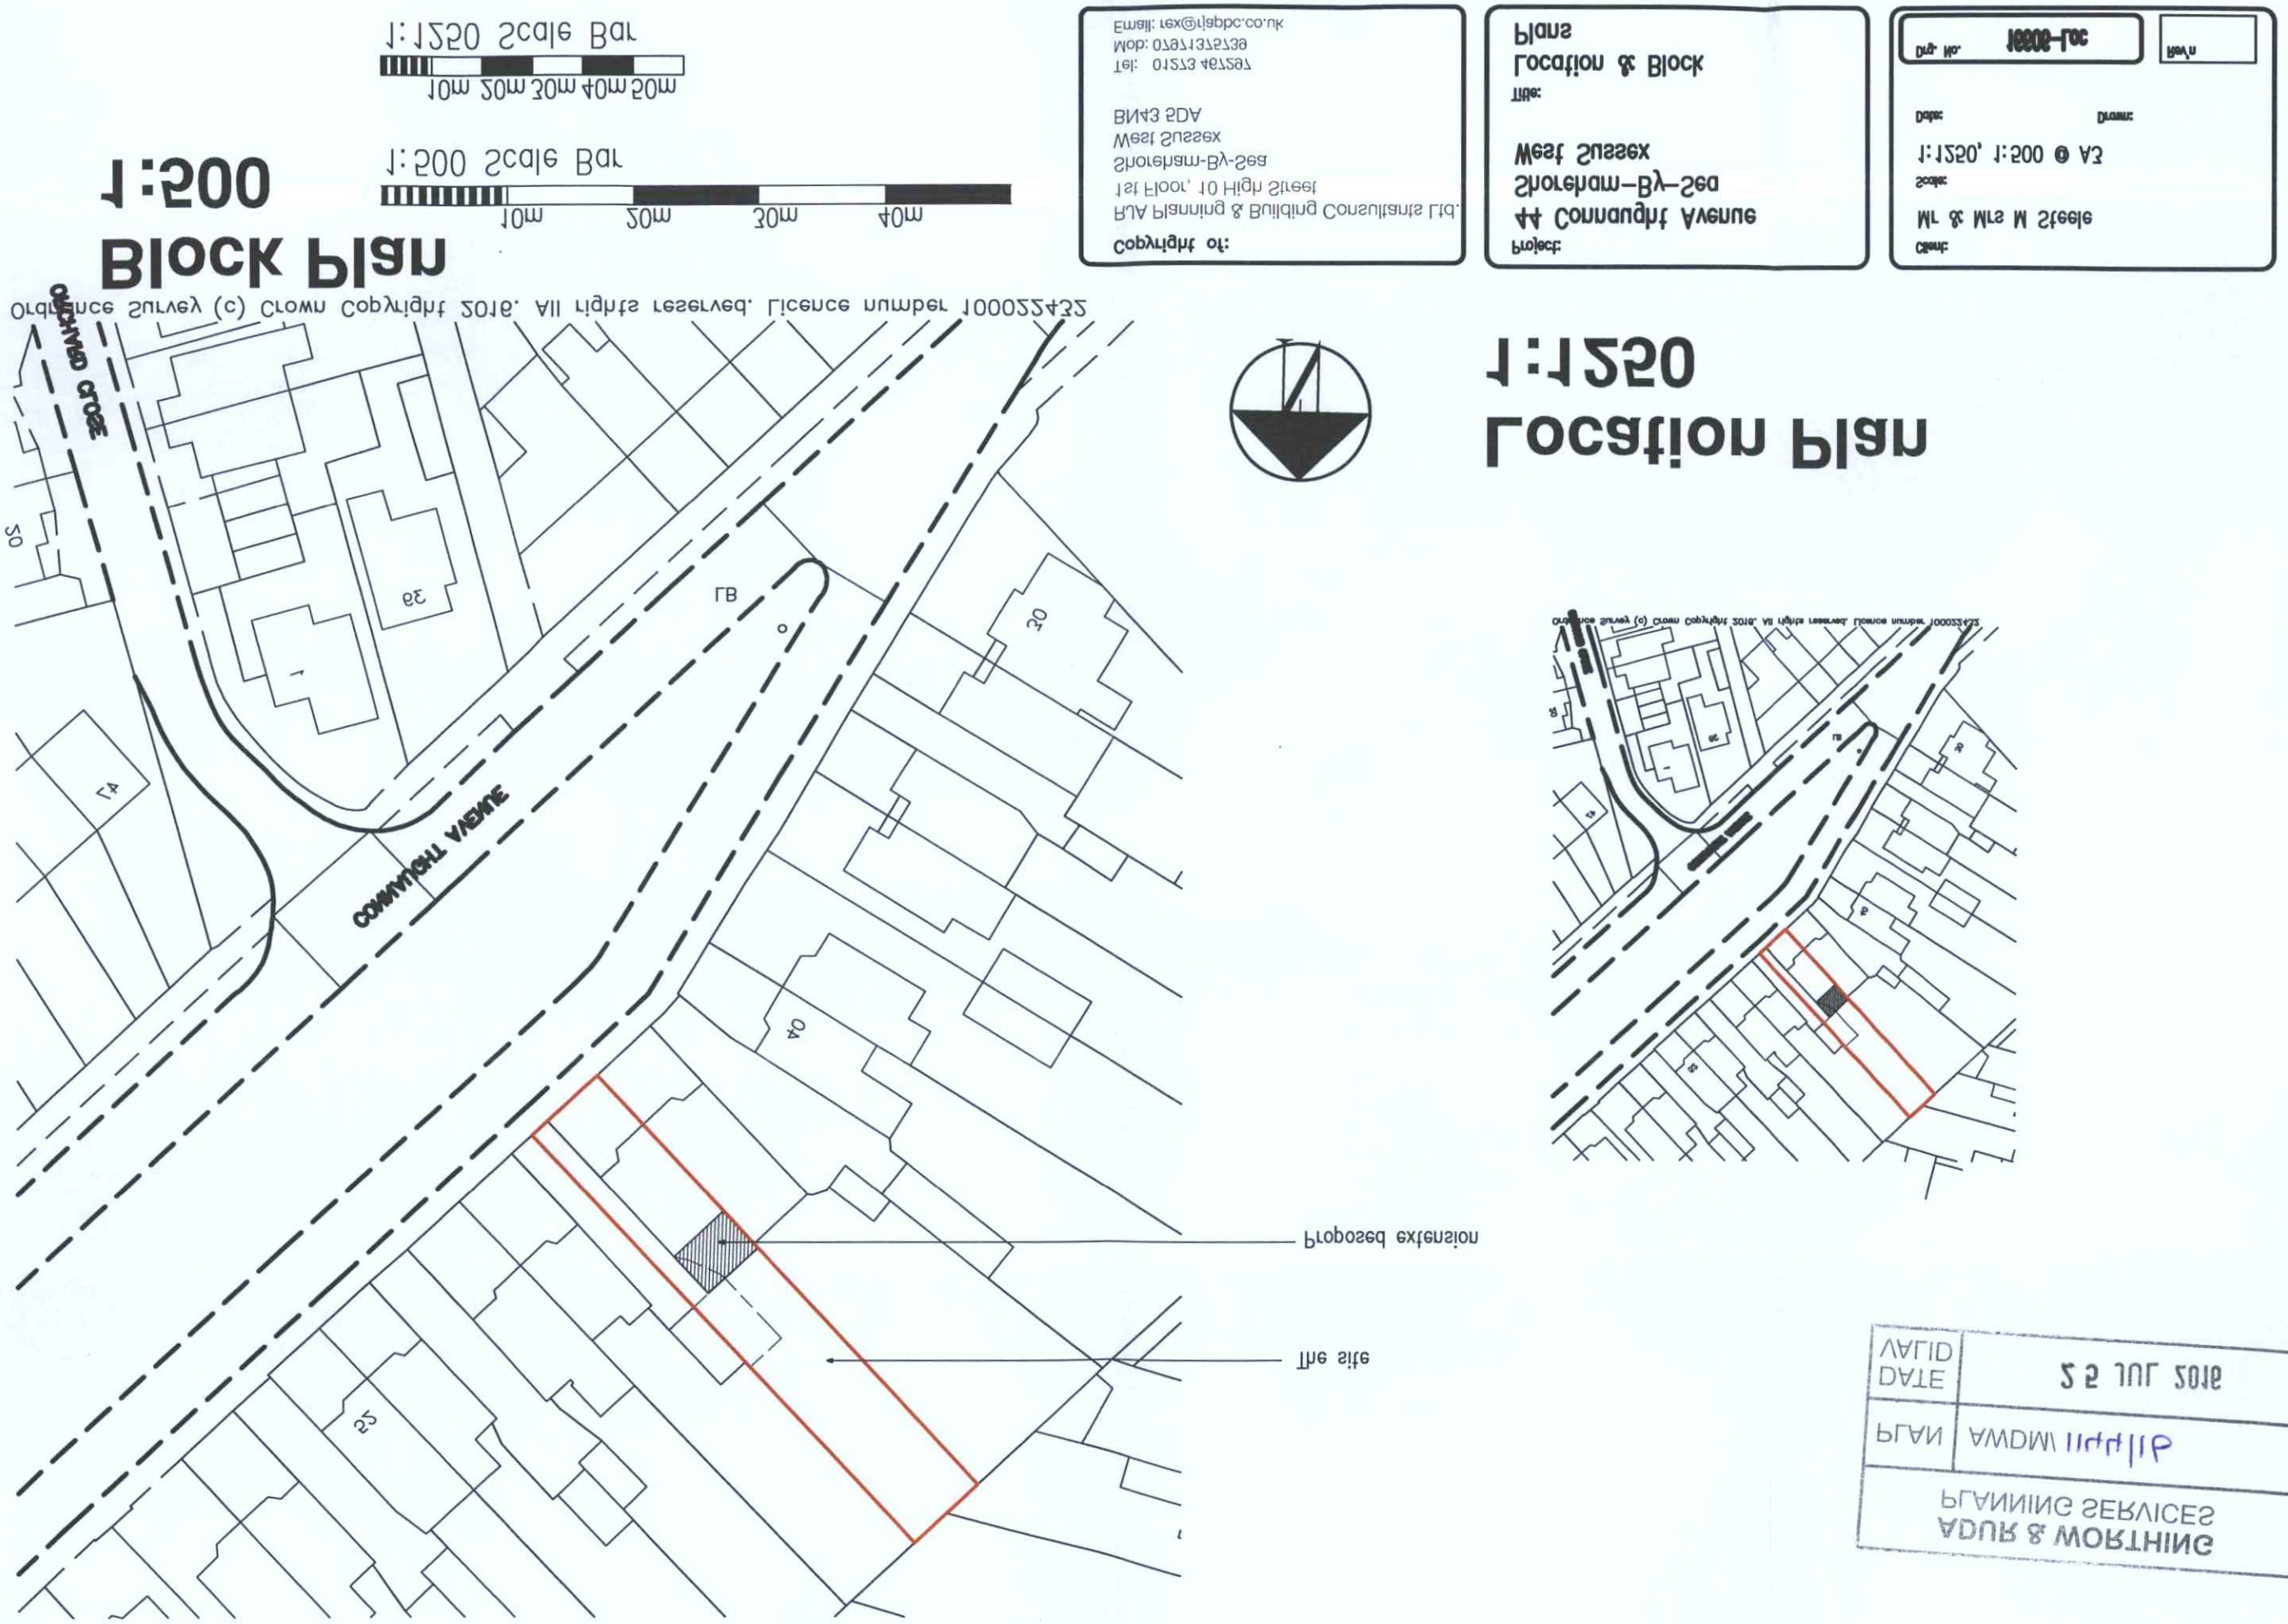

Block Plan
1:500
1:500 Scale Bar
10m 20m 30m 40m 50m
1:1250 Scale Bar
10m 20m 30m 40m
Location Plan
1:1250
Client:
Mr & Mrs M Steele
Scale:
1:1250, 1:500 @ A3
Date:
Drawn:
Dwg. No.
16606-Loc
Rev'n
Project:
44 Connaught Avenue
Shoreham-By-Sea
West Sussex
Title:
Location & Block
Plans
Copyright of:
RLA Planning & Building Consultants Ltd.
1st Floor, 10 High Street
Shoreham-By-Sea
West Sussex
BN43 5DA
Tel: 01273 467297
Mob: 07971375739
Email: rex@rlapbc.co.uk
Ordnance Survey (c) Crown Copyright 2016. All rights reserved. Licence number 100022432
CONNAUGHT AVENUE
CROSS
Proposed extension
The site
ADUR & WORTHING
PLANNING SERVICES
PLAN
AWDM/1144/16
DATE
25 JUL 2016
VALID