DO NOT SCALE FROM THIS DRAWING

ADUR & WORTHING PLANNING SERVICES
PLAN AWDM/1144/16
DATE VALID 25 JUL 2016

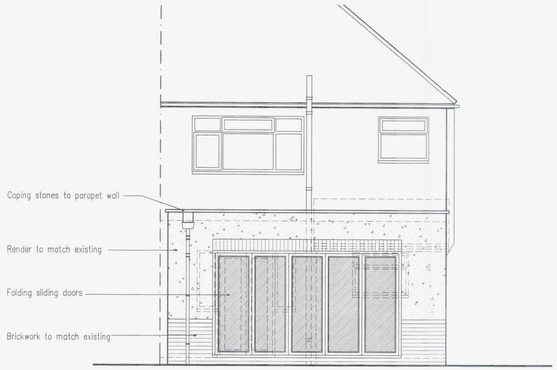

Rear Elevation



Side Elevation

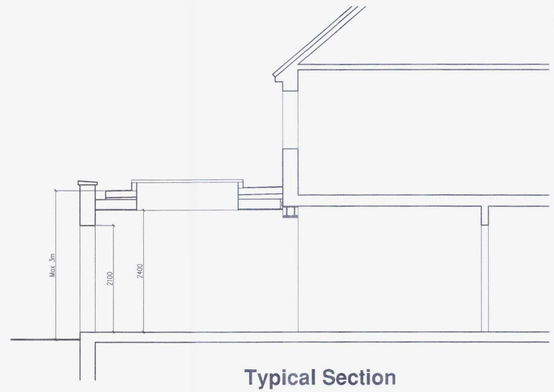

Typical Section

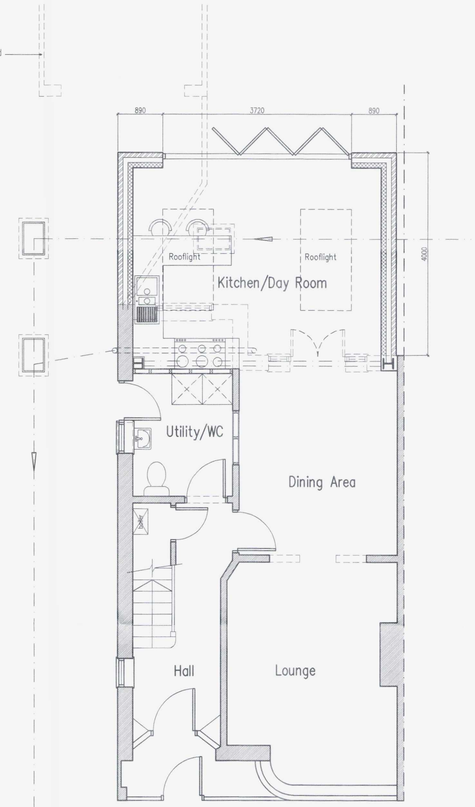

Ground Floor Plan

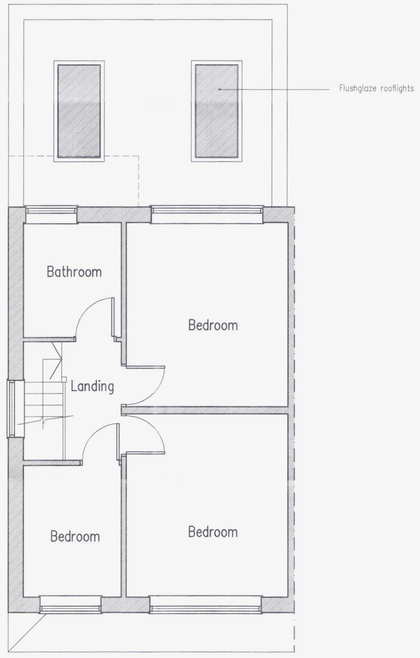

First Floor Plan



Proposed Single Storey Rear Extension & Internal Alterations At: 44 Connaught Avenue, Shoreham-By-Sea, West Sussex

rja Planning & Building Consultants Ltd.
1st Floor
10 High Street
Shoreham-By-Sea
West Sussex BN43 5DA
t: 01273 467297 mob: 07971 375739
e: rex@rjapbc.co.uk web: www.rjapbc.co.uk

Chartered Institute of Architectural Technologists

A | 22.07.16 | Client's requirements added

PROJECT: 44 Connaught Avenue, Shoreham-By-Sea, West Sussex
DRAWING TITLE: Proposed Floor Plans & Elevations
CLIENT: Mr & Mrs M Steele
DWG NO: 16606-01
REVISION: A
SCALE: 1:50 @ A1
DATE: 14.07.16
DRAWN: rex