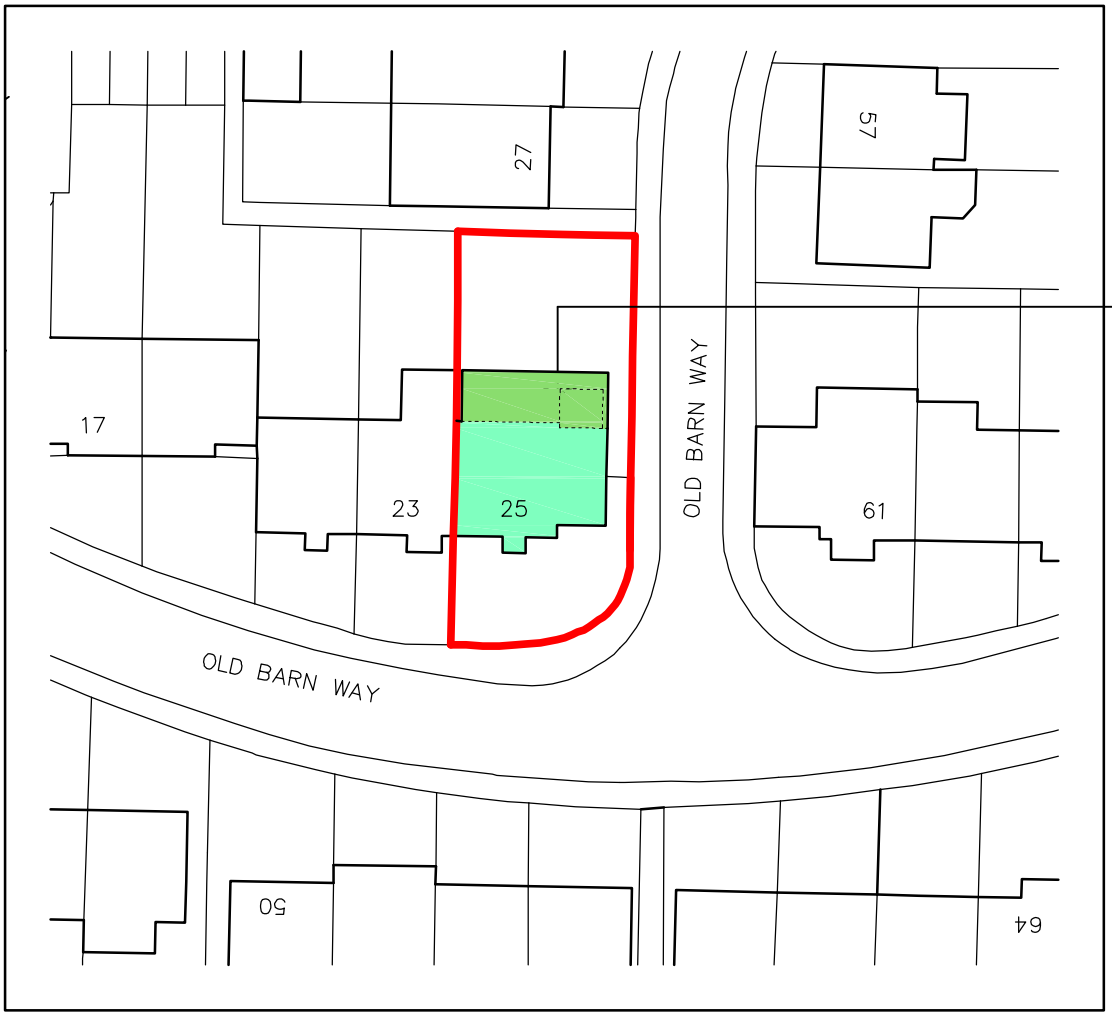

SITE PLAN 1:500

Print - 1:500 at A4

© 2016 Hutchinson Design Associates Ltd

Hutchinson Design Associates
Chartered Architect
45, Portland Road, Hove, East Sussex BN3 5DQ

Telephone: 01273 724810 e-mail: design@hda-architect.co.uk

CLIENT:
Mr T Mansurov

DRWG TITLE:
Site Plan

PROJECT TITLE:
25, Old Barn Way
Southwick
West Sussex

0 5m 10m 15m 20m 30m

scale 1:500

DATE: July 2016

SCALE: 1:500

DRAWING NO. 1168/02

REVISION NO.