

EXISTING REAR ELEVATION

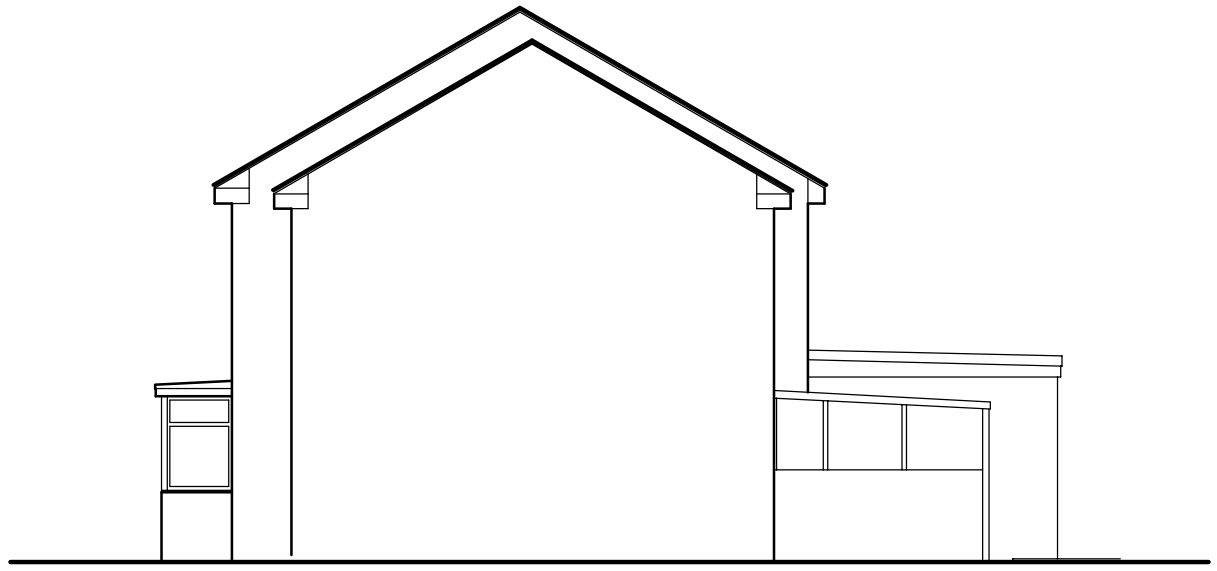

EXISTING SIDE ELEVATION

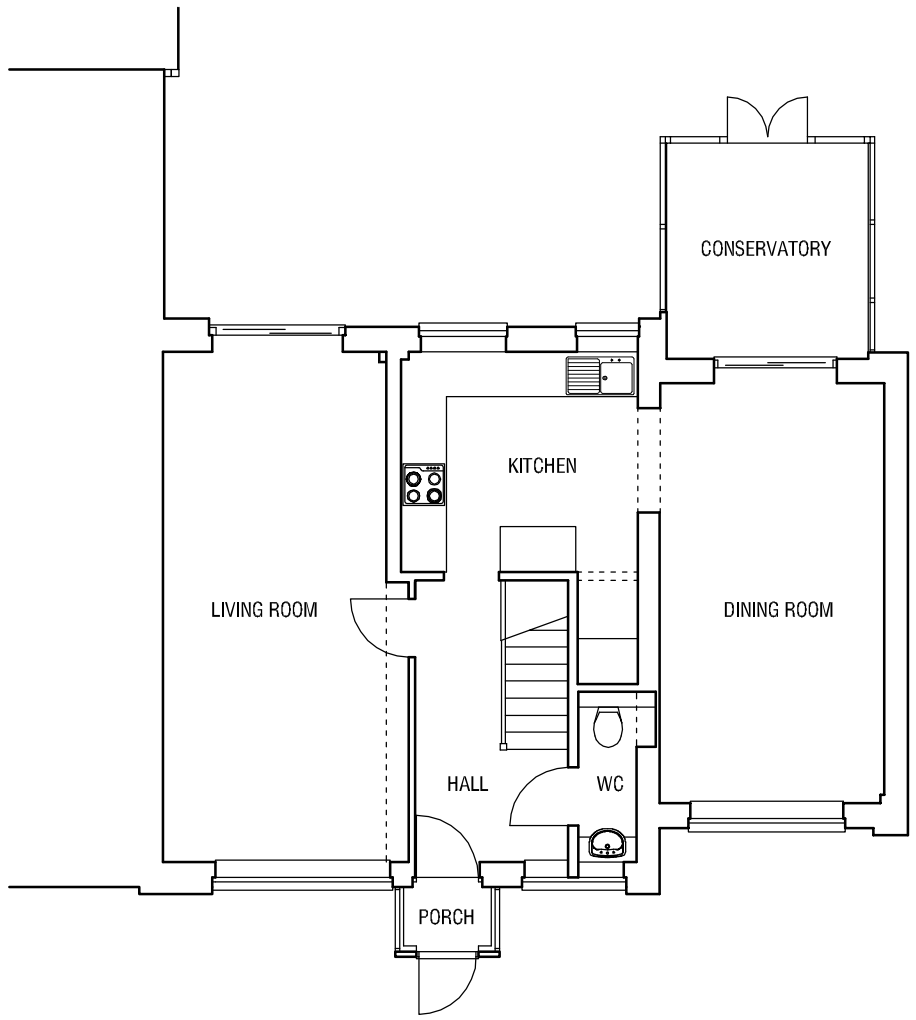

EXISTING GROUND FLOOR PLAN

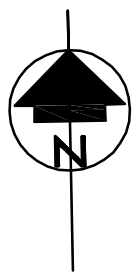

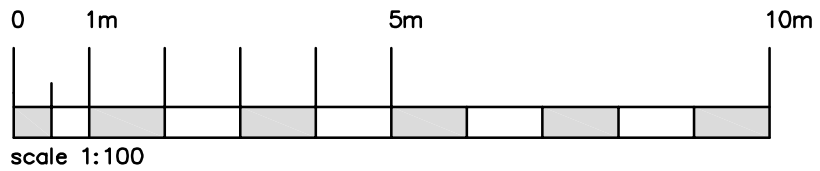

scale 1:100

Print – 1:100 at A3

© 2016 Hutchinson Design Associates Ltd

Hutchinson Design Associates
Chartered Architect
45, Portland Road, Hove, East Sussex BN3 5DQ

Telephone: 01273 724810 e-mail: design@hda-architect.co.uk

CLIENT:
Mr T Mansurov

DRWG TITLE:
Existing Floor Plan & Elevations

PROJECT TITLE:
25, Old Barn Way
Southwick
West Sussex

DATE: July 2016

SCALE: 1:100

DRAWING NO. 1168/03

REVISION NO.