

PROPOSED REAR ELEVATION

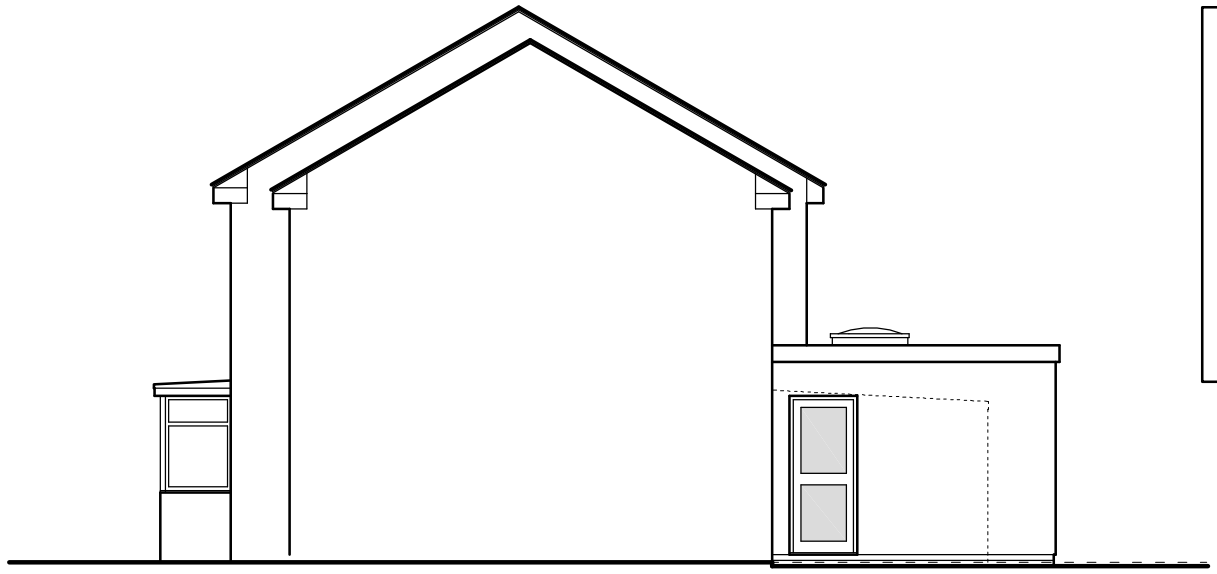

PROPOSED SIDE ELEVATION

MATERIALS

Walls: painted render with facing brickwork to plinth to match existing

Windows: white upvc frames to match existing

Doors: white upvc double glazed to match existing (re-use sliding patio doors)

Roof: single layer polymetric (grey).

Rooflight: triple glazed Velux flat

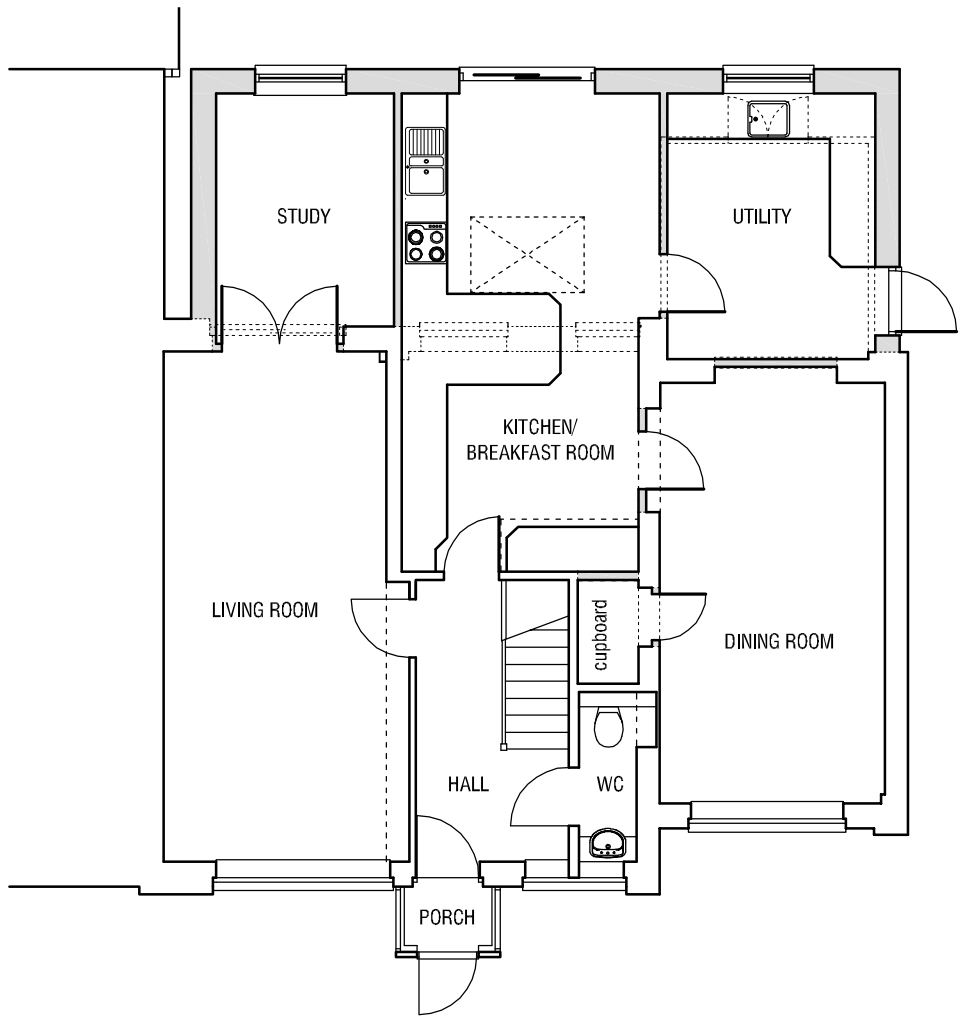

PROPOSED GROUND FLOOR PLAN

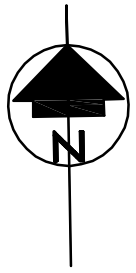

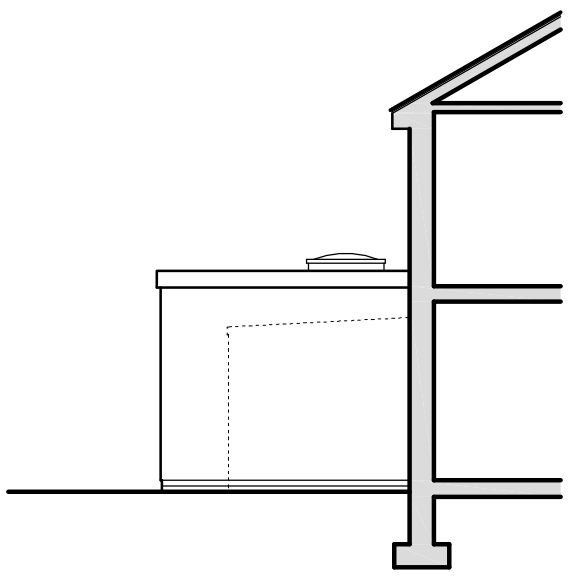

PROPOSED SIDE ELEVATION

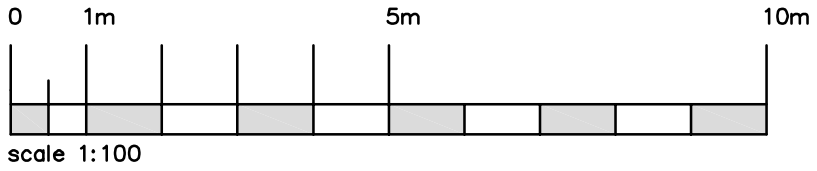

Print – 1:100 at A3

© 2016 Hutchinson Design Associates Ltd

Hutchinson Design Associates
Chartered Architect
45, Portland Road, Hove, East Sussex BN3 5DQ

Telephone: 01273 724810 e-mail: design@hda-architect.co.uk

CLIENT:
Mr T Mansurov

DRWG TITLE:
Proposed Floor Plan & Elevations

PROJECT TITLE:
25, Old Barn Way
Southwick
West Sussex

DATE: July 2016

SCALE: 1:100

DRAWING NO. 1168/04

REVISION NO.