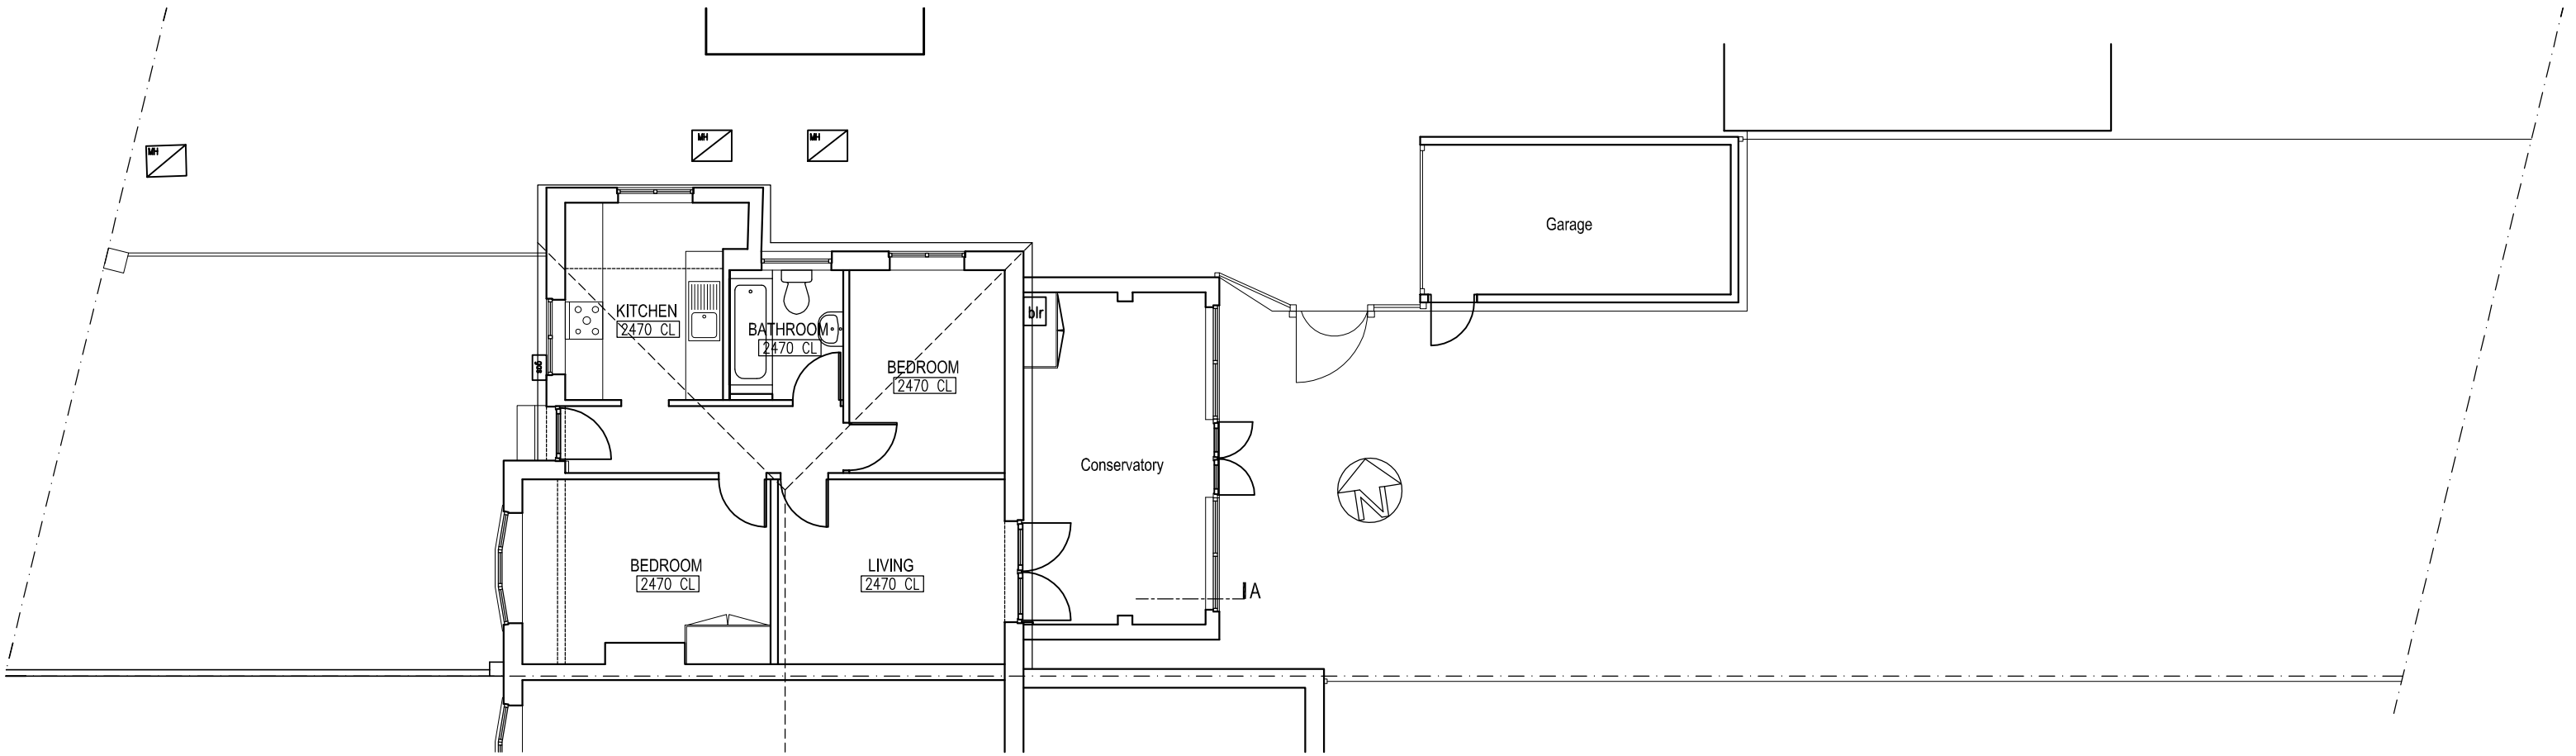

GROUND FLOOR PLAN

10 metres @ 1:100 on A3

1 metre @ 1:100 on A3

rev.	date

These drawings should be approved by Local Authority Building Control or other appropriate checking Authority prior to commencement of the work.
Drawings can be scaled for planning purposes only
No dimensions to be scaled from this drawing.
All dimensions to be checked on site.
This drawing is copyright.

client
Alan & Monicas Kokot

project
21 Mountview Road
Sompting

drawing
Existing Plans

scale 1:100@A3 date 08.06.16

drawn BBB

9 Kenton Road
Hove, East Sussex
BN3 4PG
tel: 01273 298217
fax: 01273 298217
e-mail: info@clairehaigharchitects.co.uk

Claire Haigh
Associates Ltd

CH 770 /002 rev.