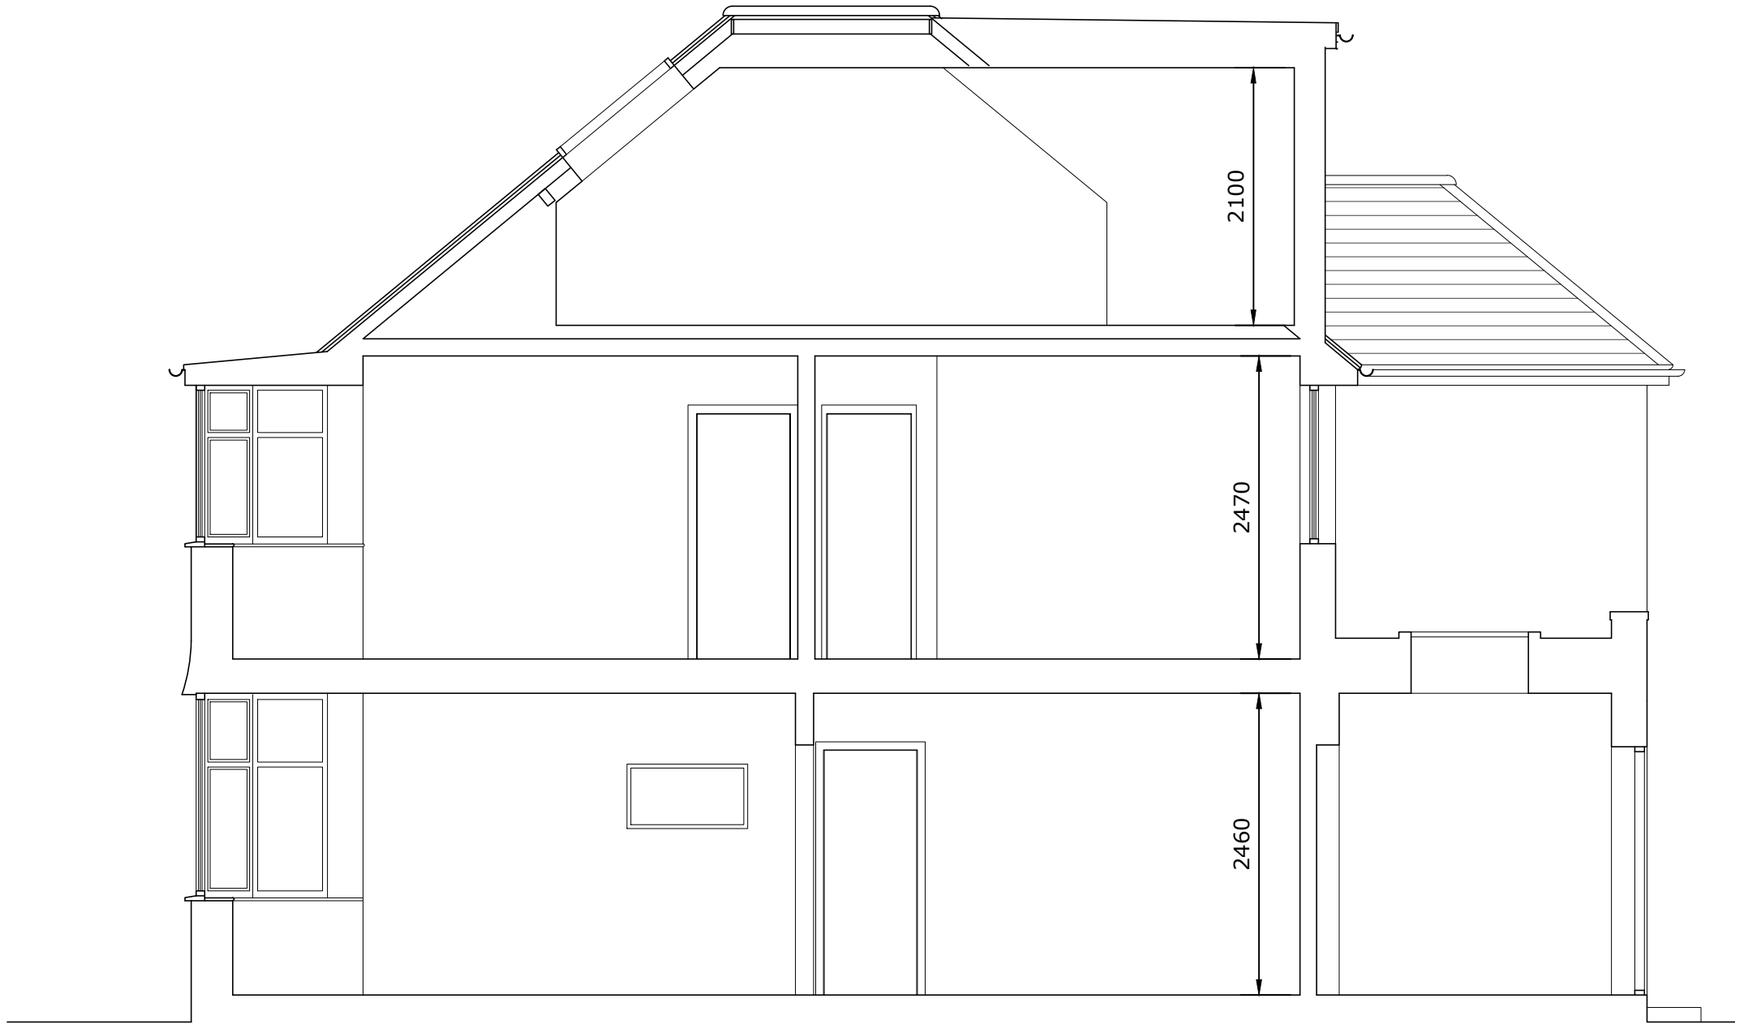

proposed section A-A 1:50

1:50 0 1 2 3 4 5 6 7 8 9 10m

BN3
Architecture LTD

Stage:
Planning

Client:
Mr & Mrs Carpenter-Frost

Site/Project:
82 Broomfield Avenue
Worthing
West Sussex
BN14 7SB

Drawing Title:
Proposed Section A-A

Scale:	Paper Size:	Drawn:	Checked:
In DWG	A3	B Garrish	Director
Project No:	Drawing No:	Revision:	Date:
109	P.03		28.05.2025