UK MAP CENTRE .com

North

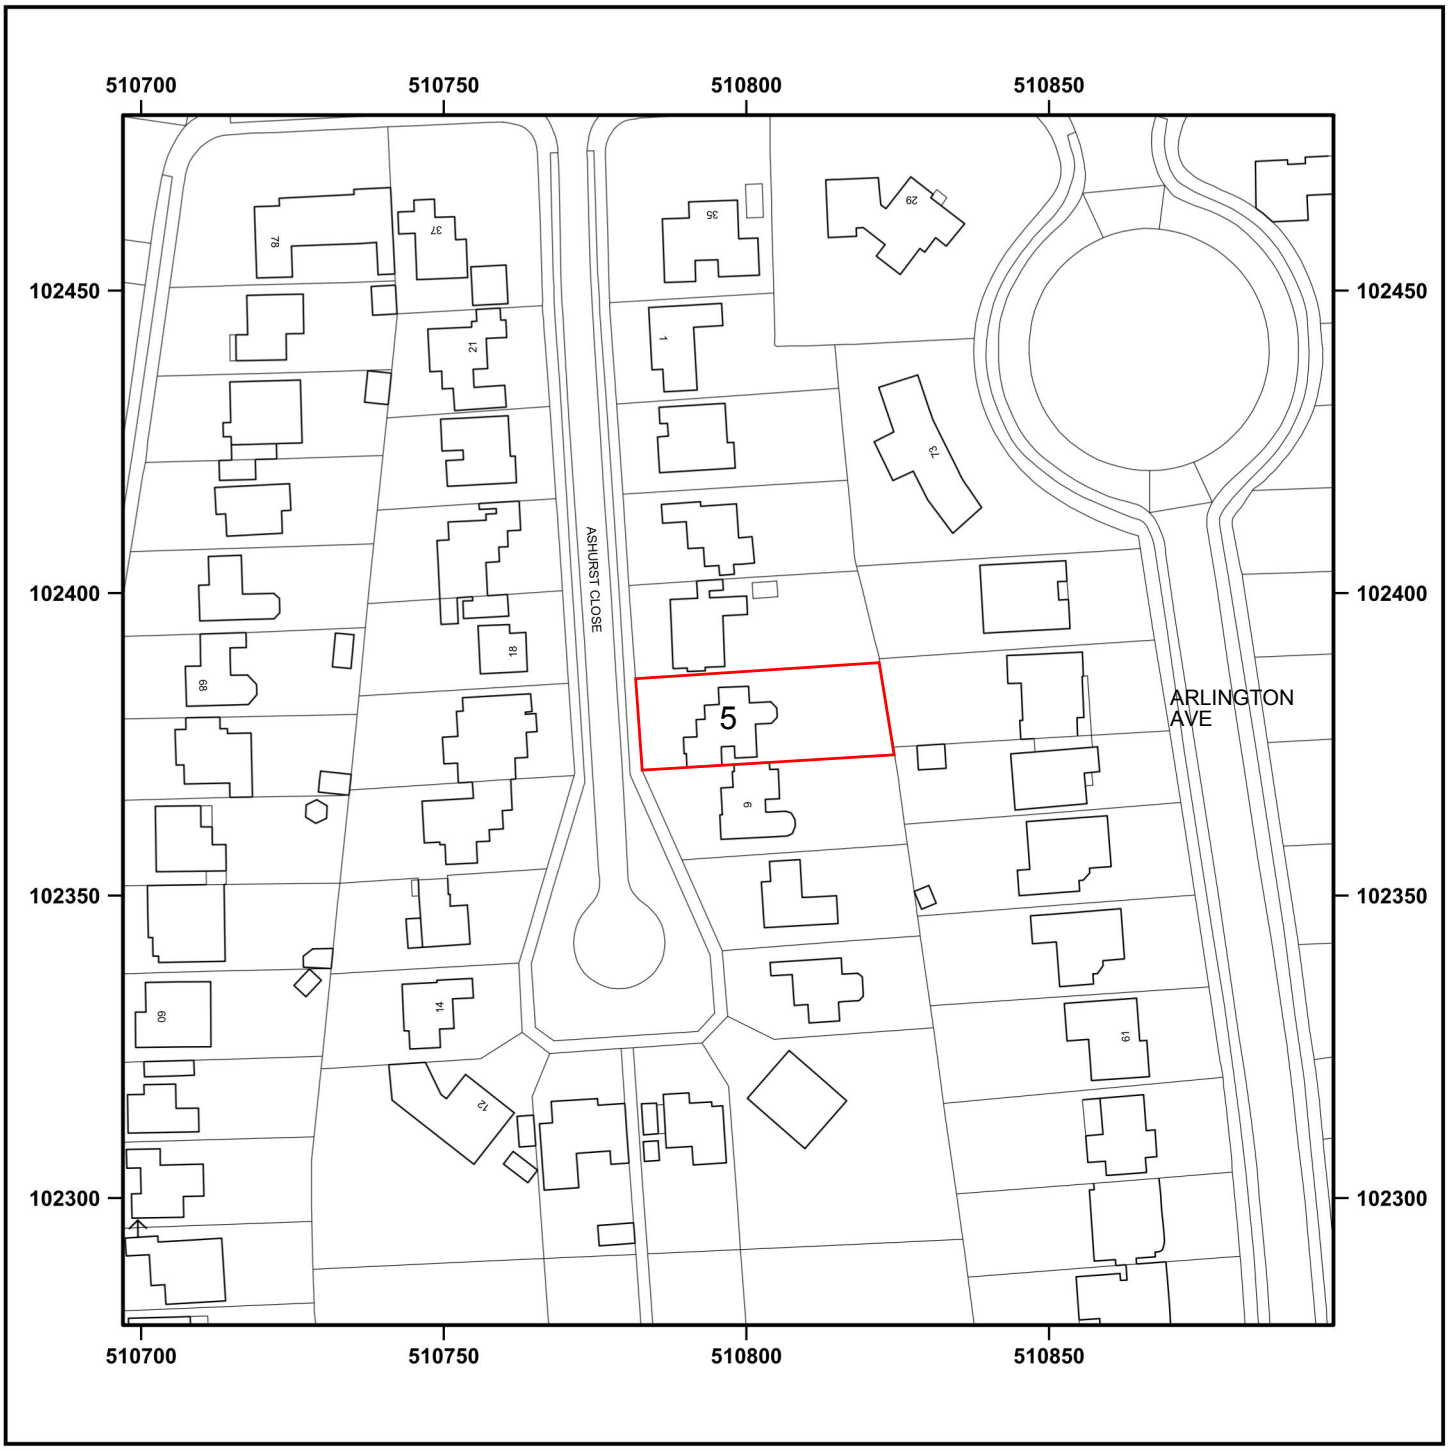


© Crown copyright and database rights 2025 OS AC0000848283. Public rights of way shown on this map have been taken from Local Authority definitive maps. The representation on this map of any other road, track or path is no evidence of the existence of a right of way.

0 12.5 25 37.5 50 m

Scale 1:1250 - 1cm = 12.5m - A4 Size

LOCATION PLAN

23/05/2025

DRWG No. DS/SELLEY/02

**5 ASHURST CLOSE GORING WORTHING WEST SUSSEX BN12 4SP**

**Supplied by: www.ukmapcentre.com**

**Product Info: www.ukmapcentre.com/location-plans-1250-scale**

**Serial No: 310802**

**Centre Coordinates:510797,102379**

**Production Date:27/05/2025**

Ordnance Survey Licensed Data