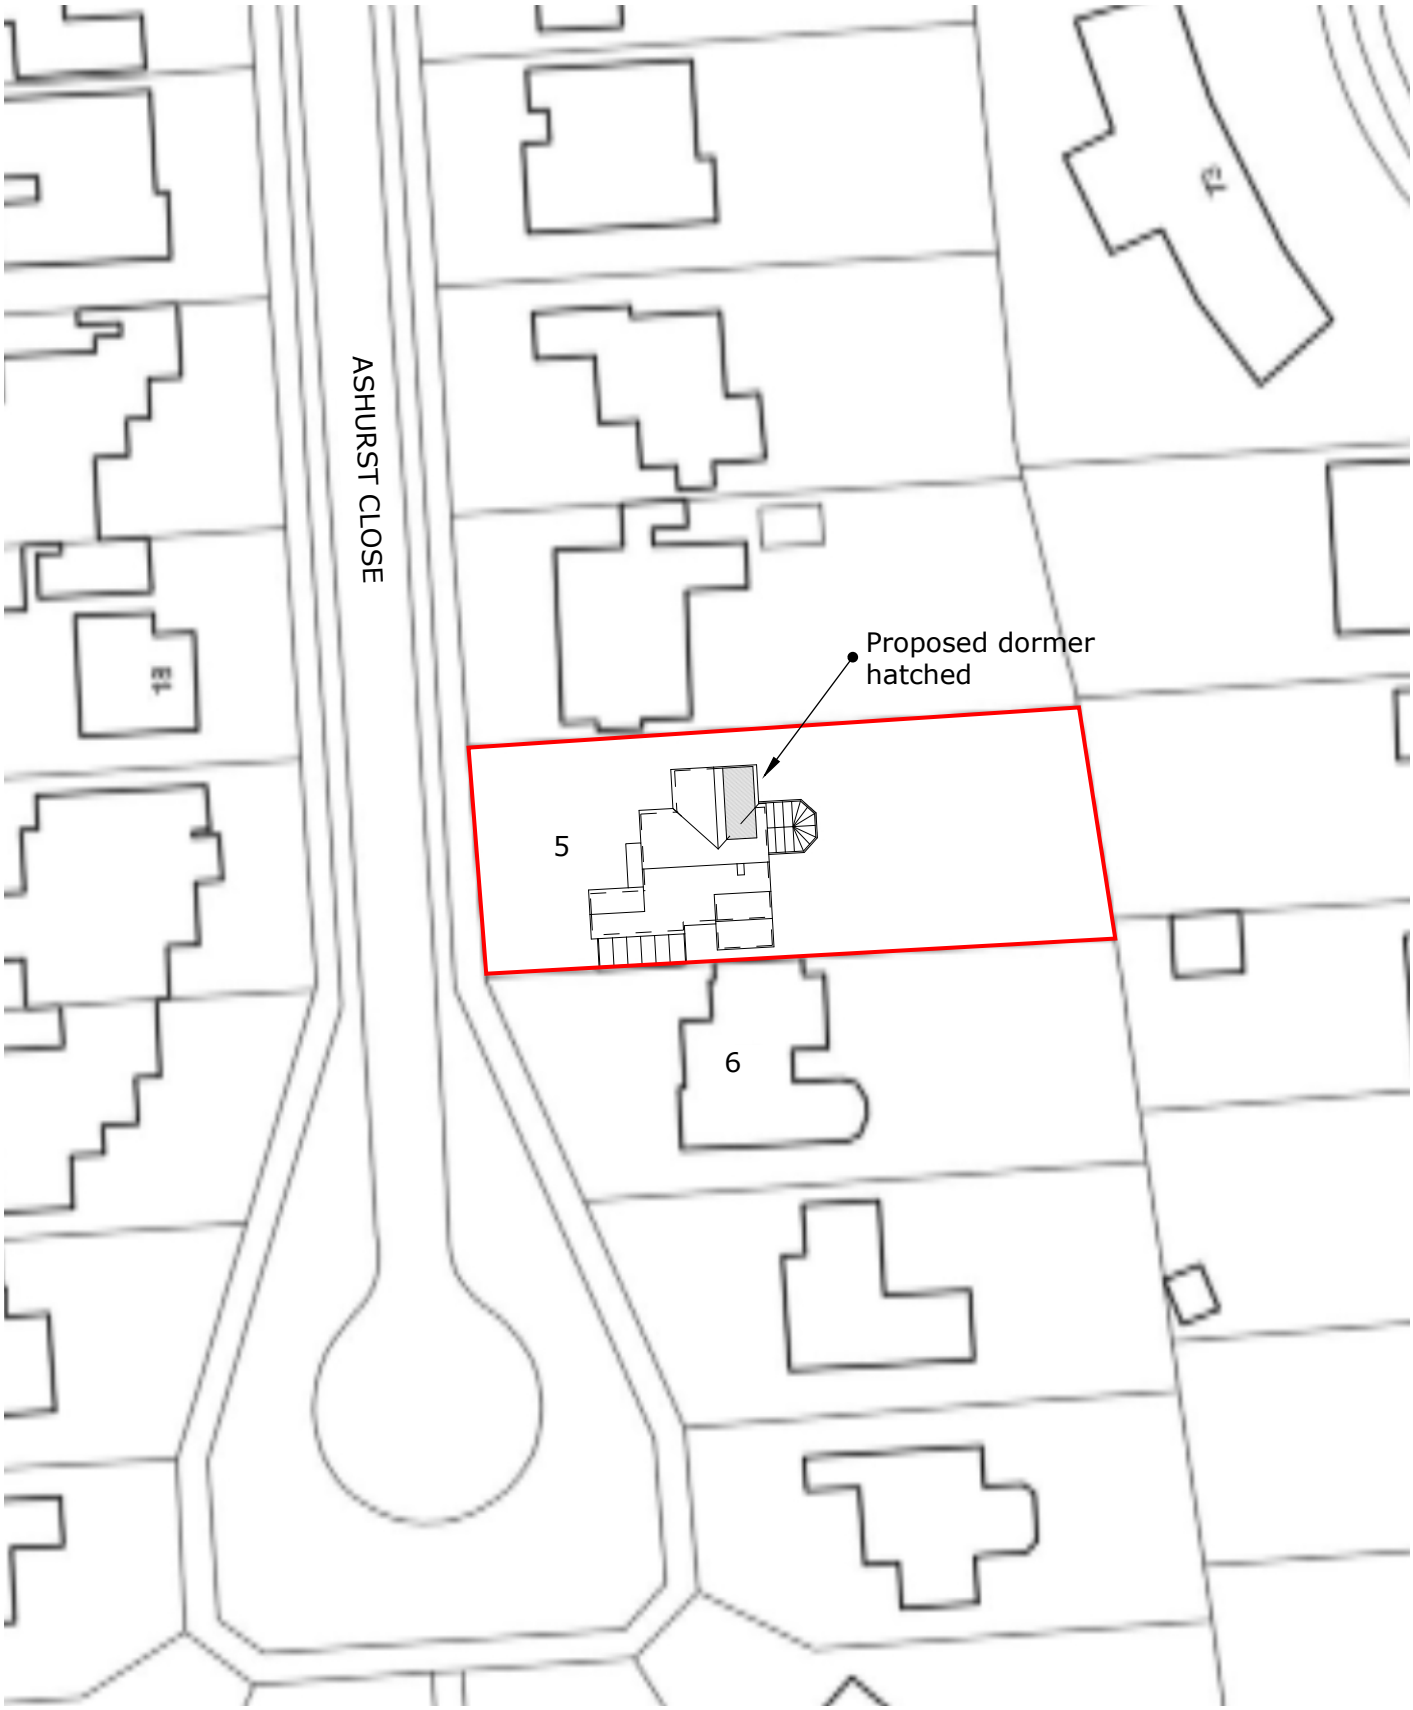

BLOCK/SITE PLAN

5 ASHURST CLOSE
GORING-BY-SEA
WORTHING
WEST SUSSEX
BN12 4SP

DRWG No. DS/SELLEY/03

DATE: 23/05/2025

NORTH

0 5 10 15 20 25m

SCALE 1:500 @ A4