Location Plan

Site Address: **5, Park Way Close, Southwick, BN42 4LE**

PlanningPortal

Date Produced: **27-May-2025**

Scale: **1:1250 @A4**

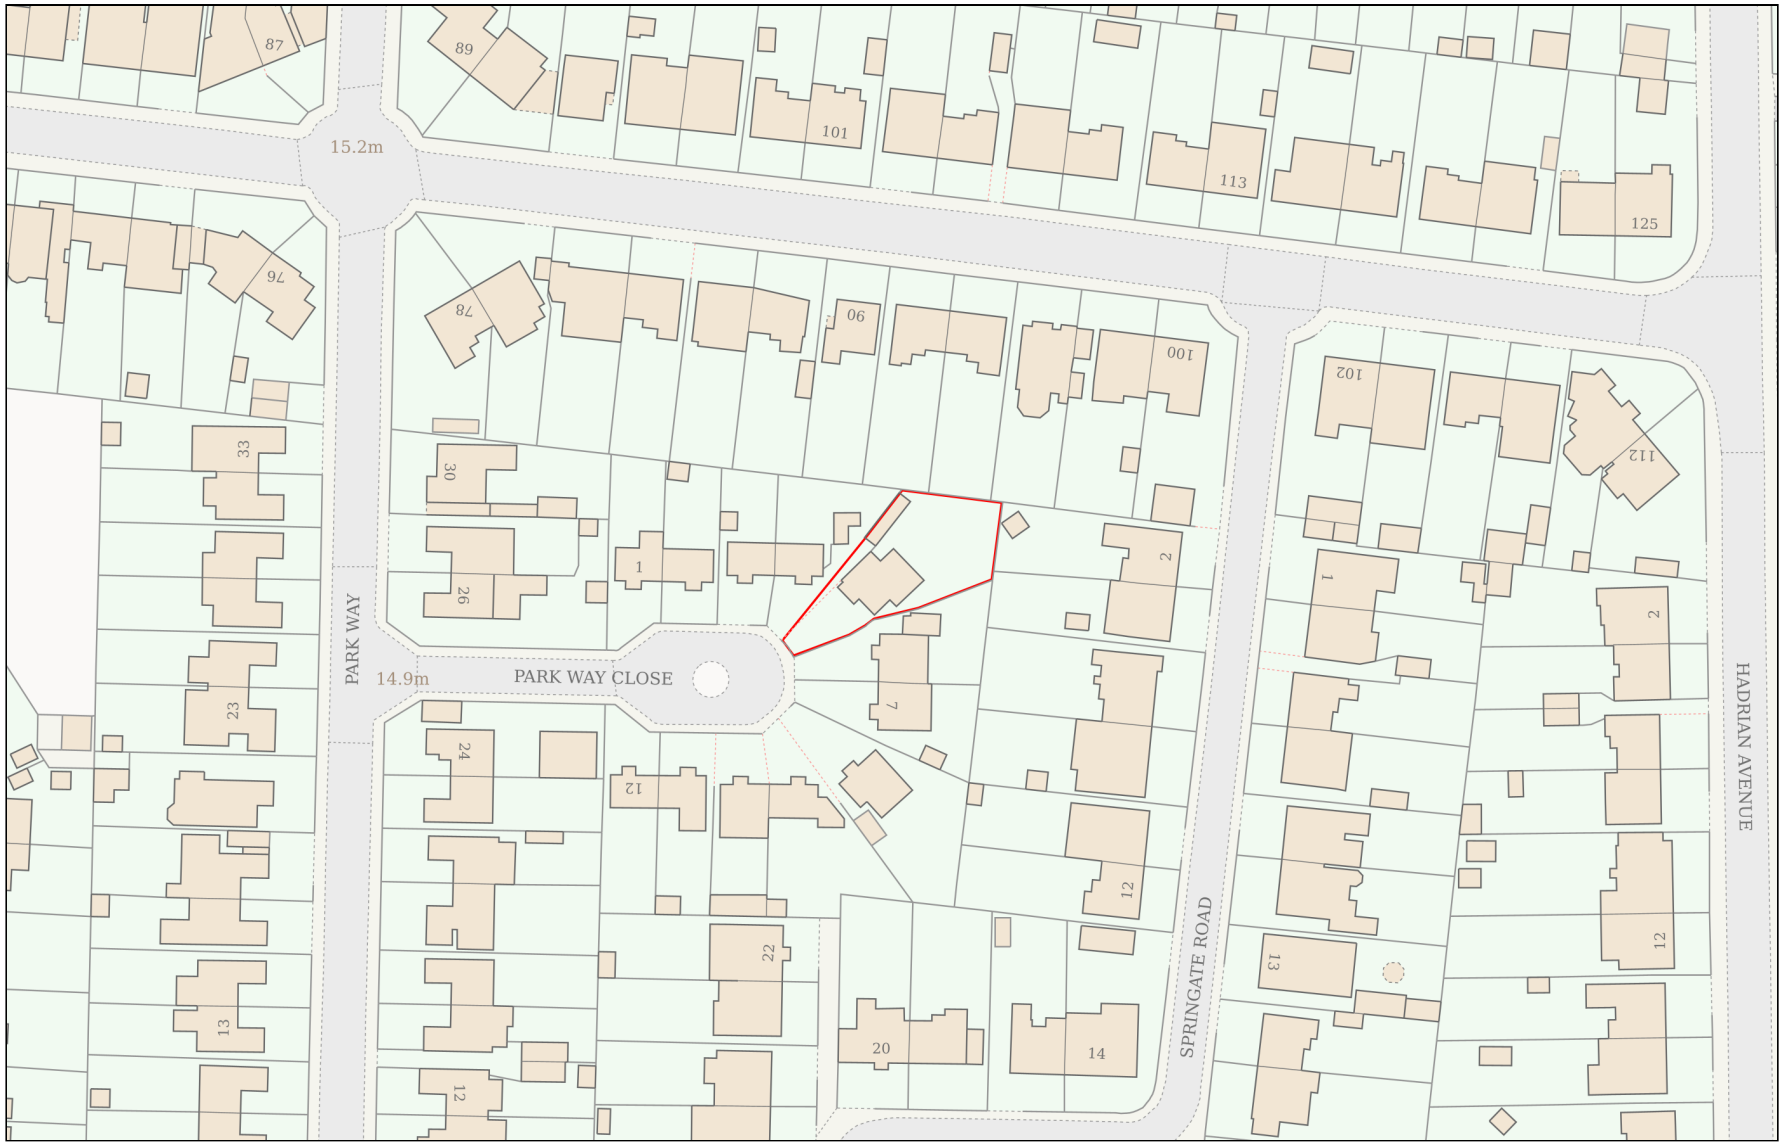

Planning Portal Reference: **PP-14043877v1**

Powered By TerraQuest

© Crown copyright and database rights 2025 OS 100042766