


Scale 1:100

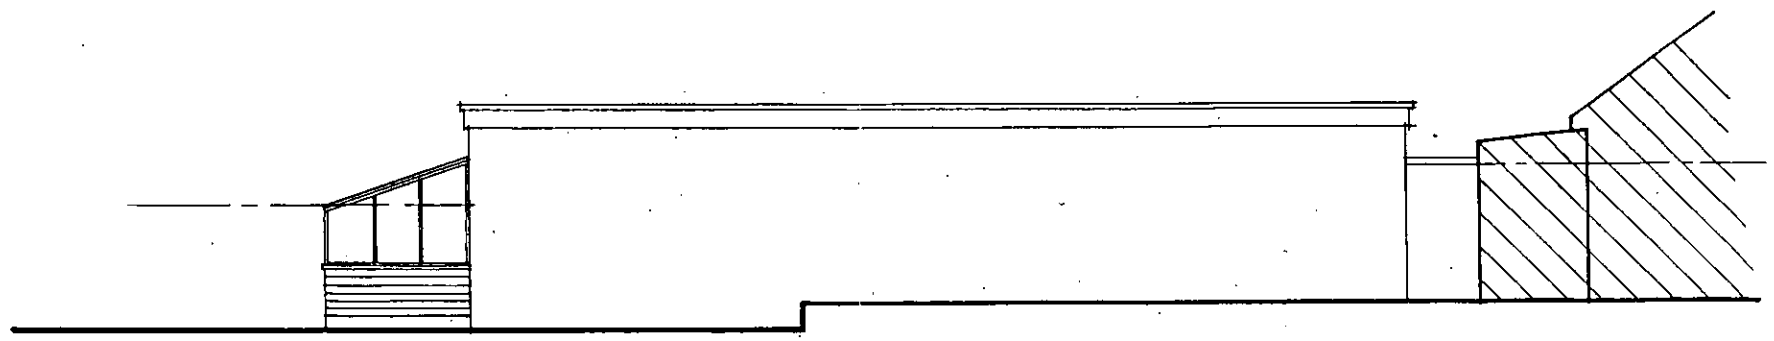


Side

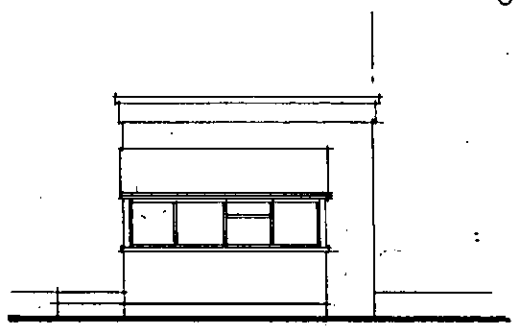


Rear

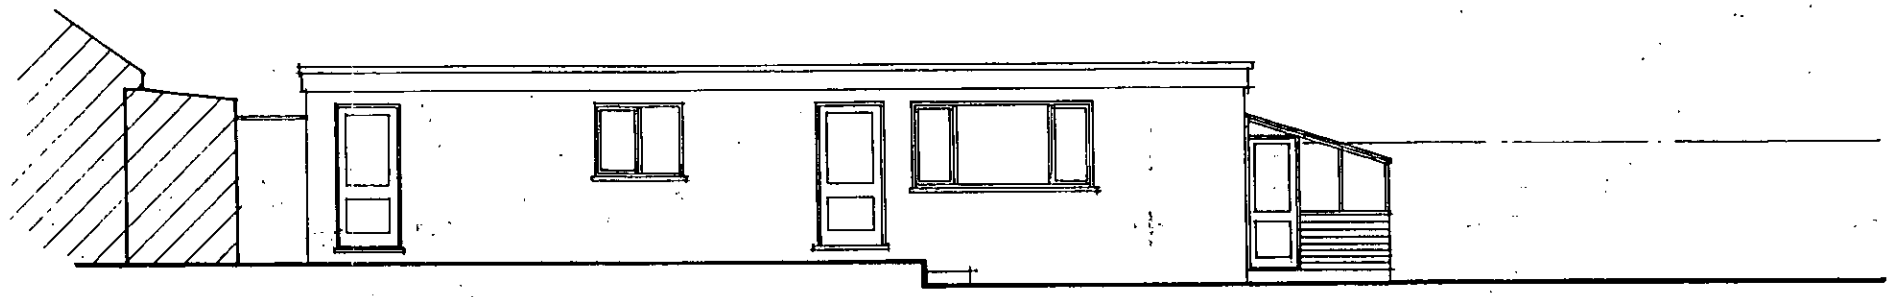

Side

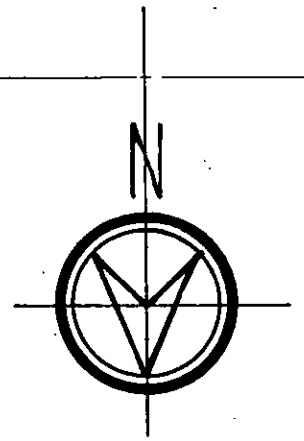

PARKING

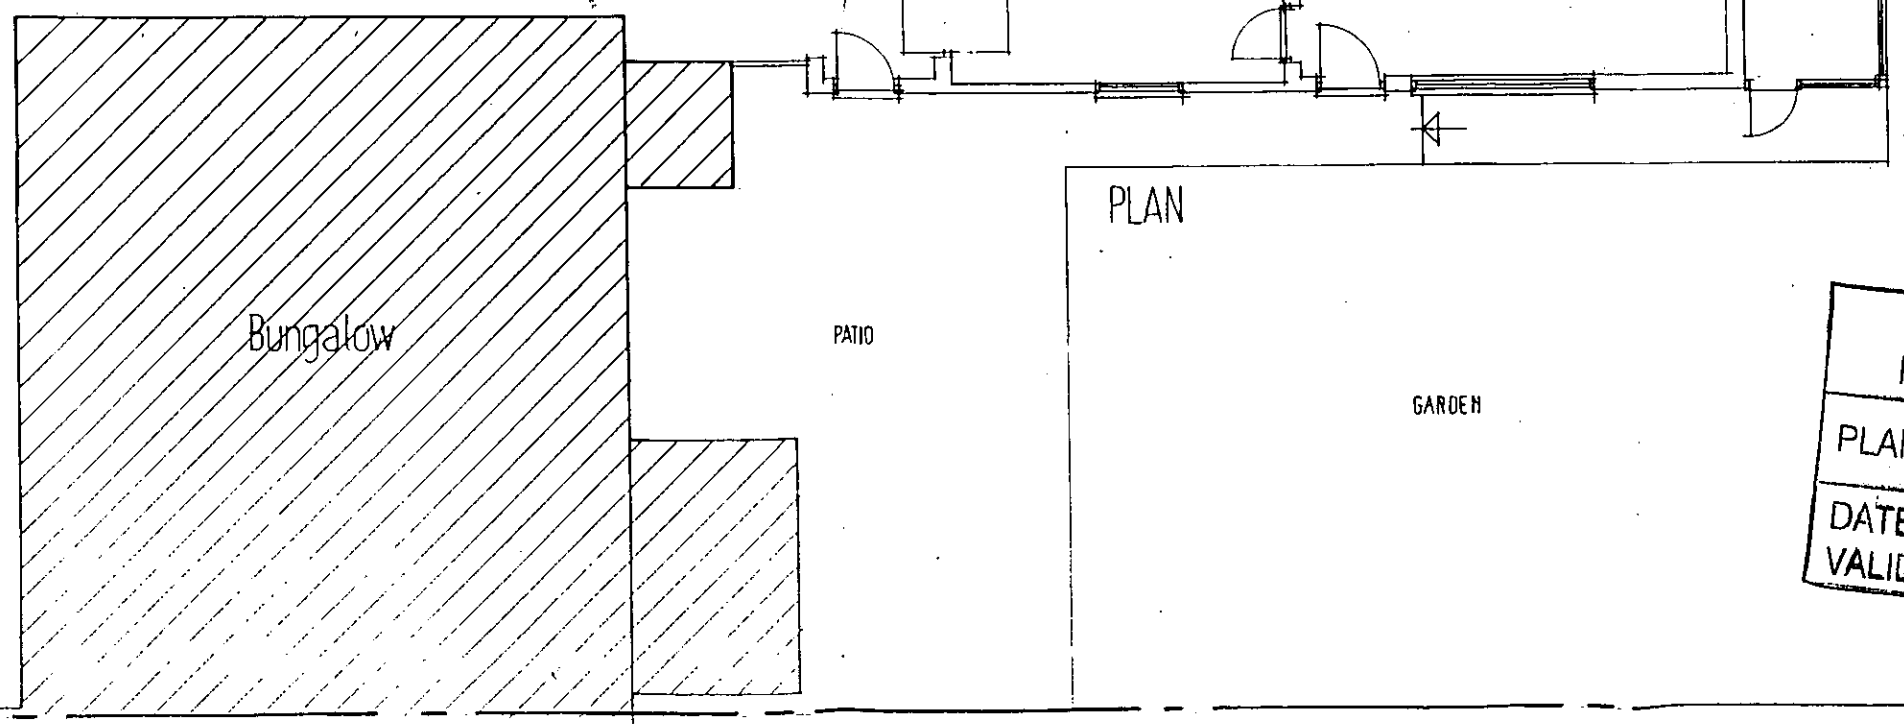

PLAN

Date	Revisions

Building Design Co
Robert C. Walpole
FLAT 8, 51-53 LANSDOWNE PLACE
HOVE EAST SUSSEX BN3 1HF
TEL / FAX (01273) 777715

Project
DEMOLITION OF EXISTING GREEN-HOUSE AND REBUILD NEW STORE AND GREENHOUSE
AT: 113 WESTERN ROAD
SOMPTING BN15 9TL

Title
Plan & Elevations As Existing

Scale 1:100	Date FEB 2012
Drawn RCW	Checked
Drwg. No 868/01	Rev.

ADUR & WORTHING
PLANNING SERVICES
PLAN AWDM/0212/12
DATE VALID 16 FEB 2012

Sheet Size A3