


Location Plan SCALE 1:1250



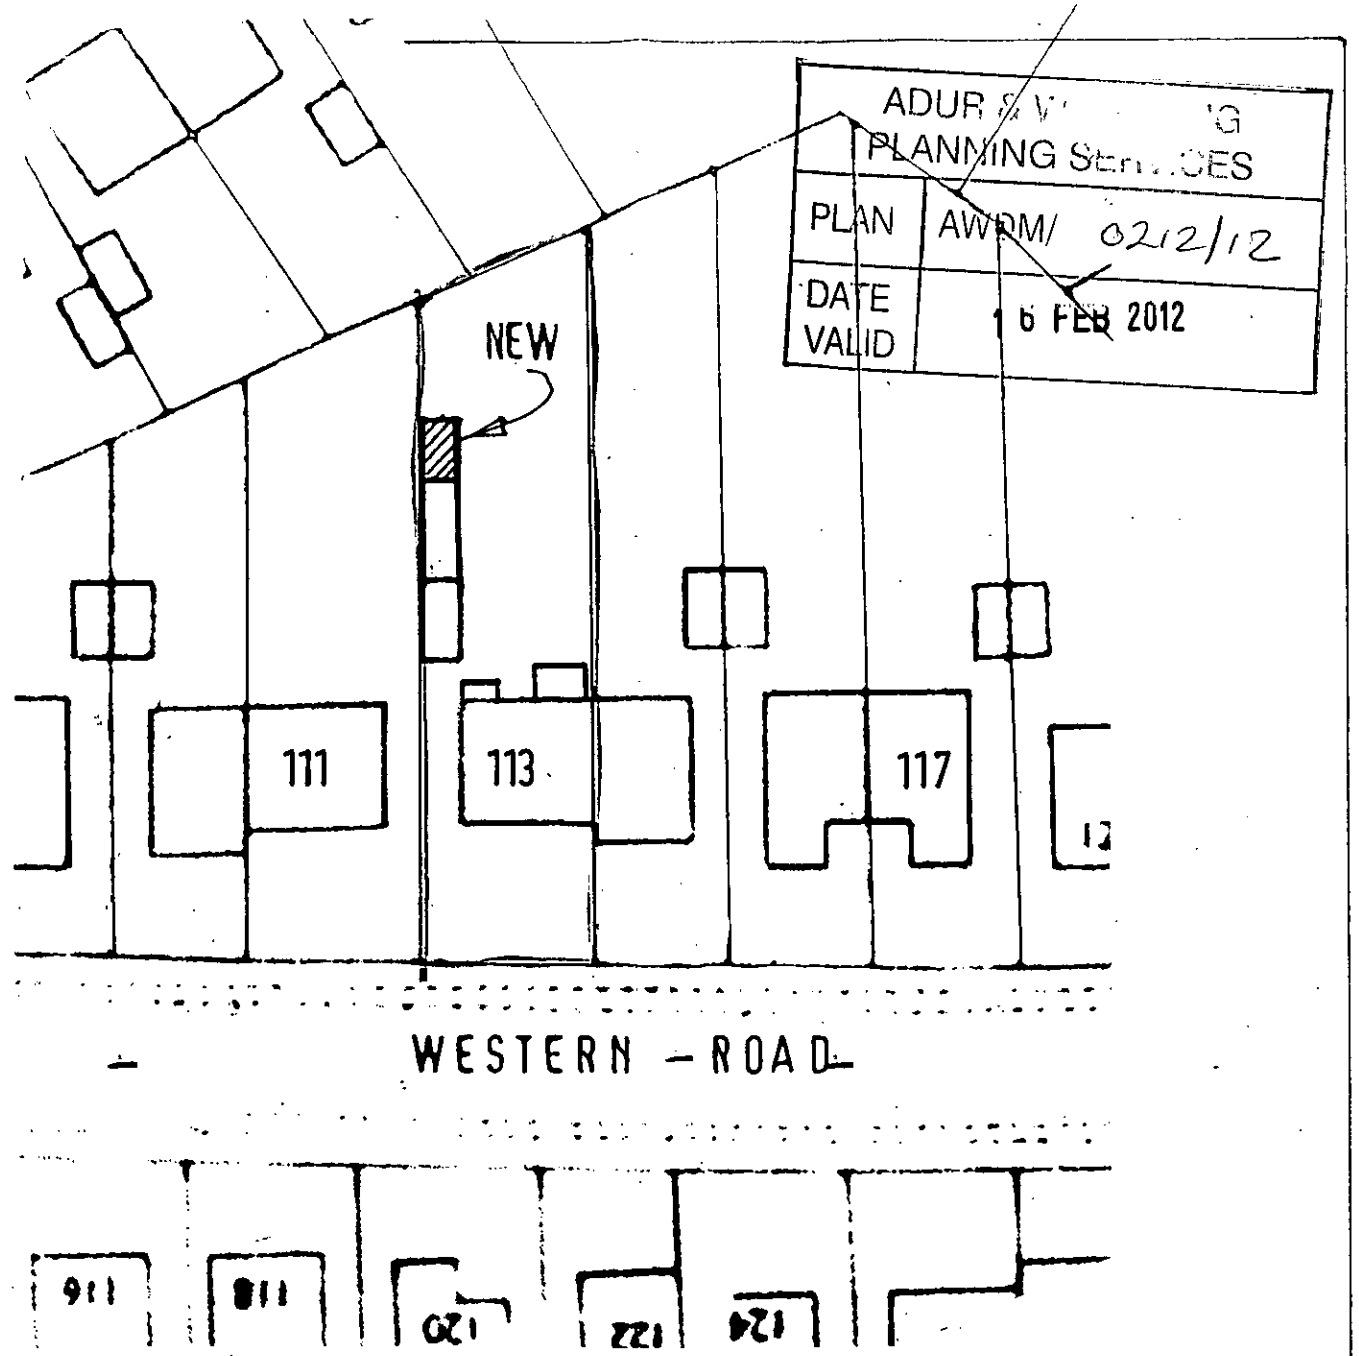

Location Plan SCALE 1:500

Sheet Size A3

Building Design Co
Robert C. Walpole
FLAT 8, 51-53 LANSDOWNE PLACE
HOVE EAST SUSSEX BN3 1HF
TEL / FAX (01273) 777715

Project
DEMOLITION OF EXISTING GREEN HOUSE AND REBUILD NEW STORE AND GREENHOUSE
AT: 113 WESTERN ROAD
SOMPTING BN15 9TL

Title
Site & Location Plans

Scale	Date FEB 2012
Drawn RCW	Checked
Drwg. No 868/03	Rev