


SECTION A : A

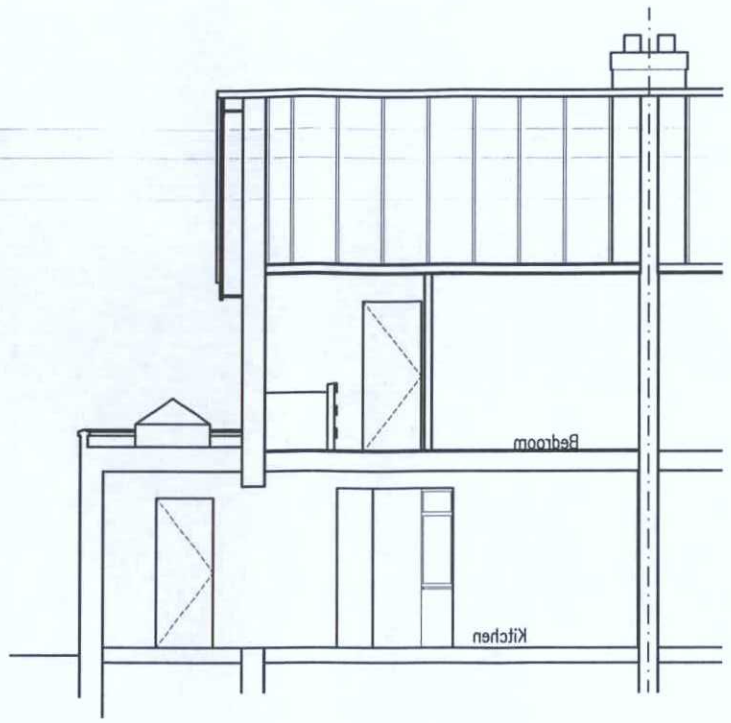

REAR (SOUTH) ELEVATION




FRONT (NORTH) ELEVATION


ADUR & WORTHING
PLANNING SERVICES

PLAN | AWDM/ 0711/17

DATE VALID | - 5 MAY 2017

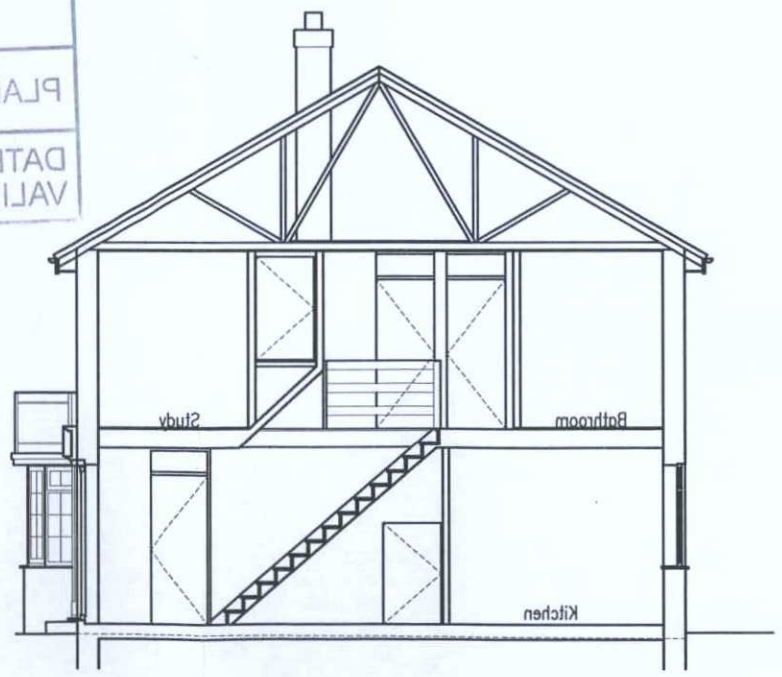


SECTION B : B

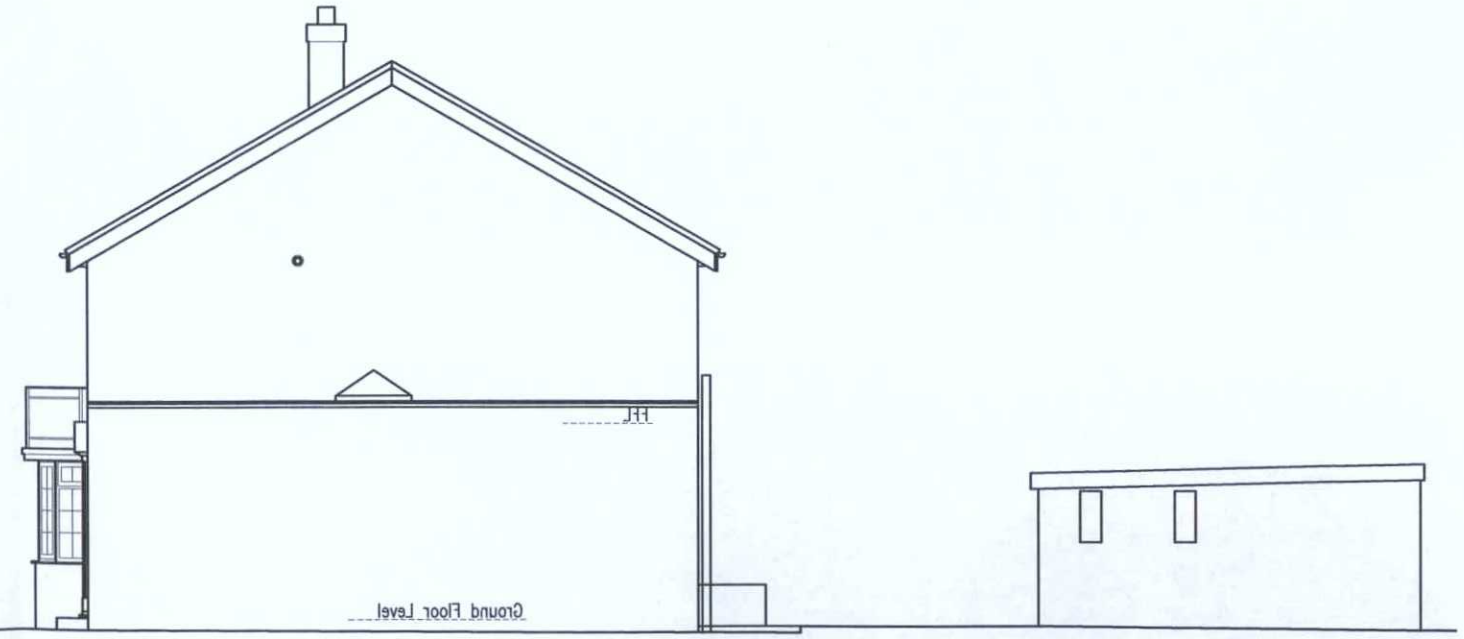

SIDE (EAST) ELEVATION

10 metres @ 1:100 on A3

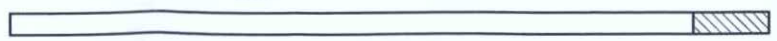

1 metre @ 1:100 on A3

rev.	date

These drawings should be approved by Local Authority Building Control or other appropriate checking Authority prior to commencement of the work.
This drawing can be scaled for planning purposes only
~~No dimensions to be scaled from this drawing.~~
All dimensions to be checked on site.
This drawing is copyright.

client
Louise Wilkes

project
5 Nicolson Drive
Shoreham by Sea

drawing
Proposed Elevations & Sections

scale 1:100@A3 date 03.05.17

drawn CH

9 Keston Road
Hove, East Sussex
BN3 4PD
tel: 01273 298217
fax: 01273 298217
e-mail: info@clairehaigharchitects.co.uk

Claire Haigh
Associates Ltd

CH 822 /005 rev.