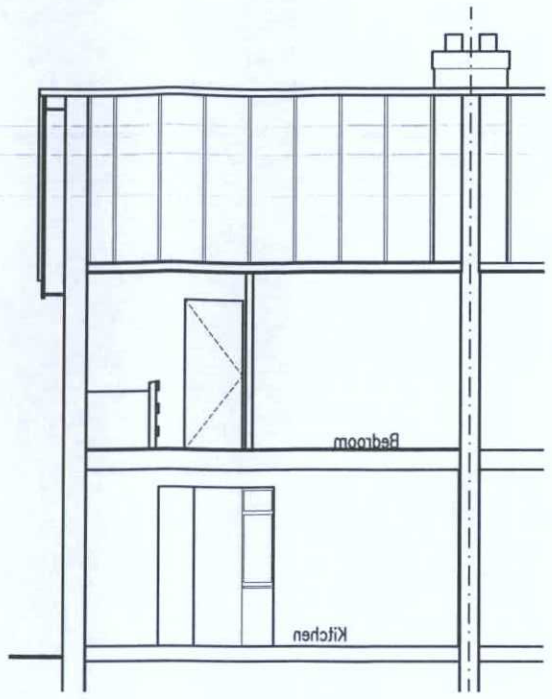

SECTION A : A



SECTION B : B

REAR (SOUTH) ELEVATION



FRONT (NORTH) ELEVATION

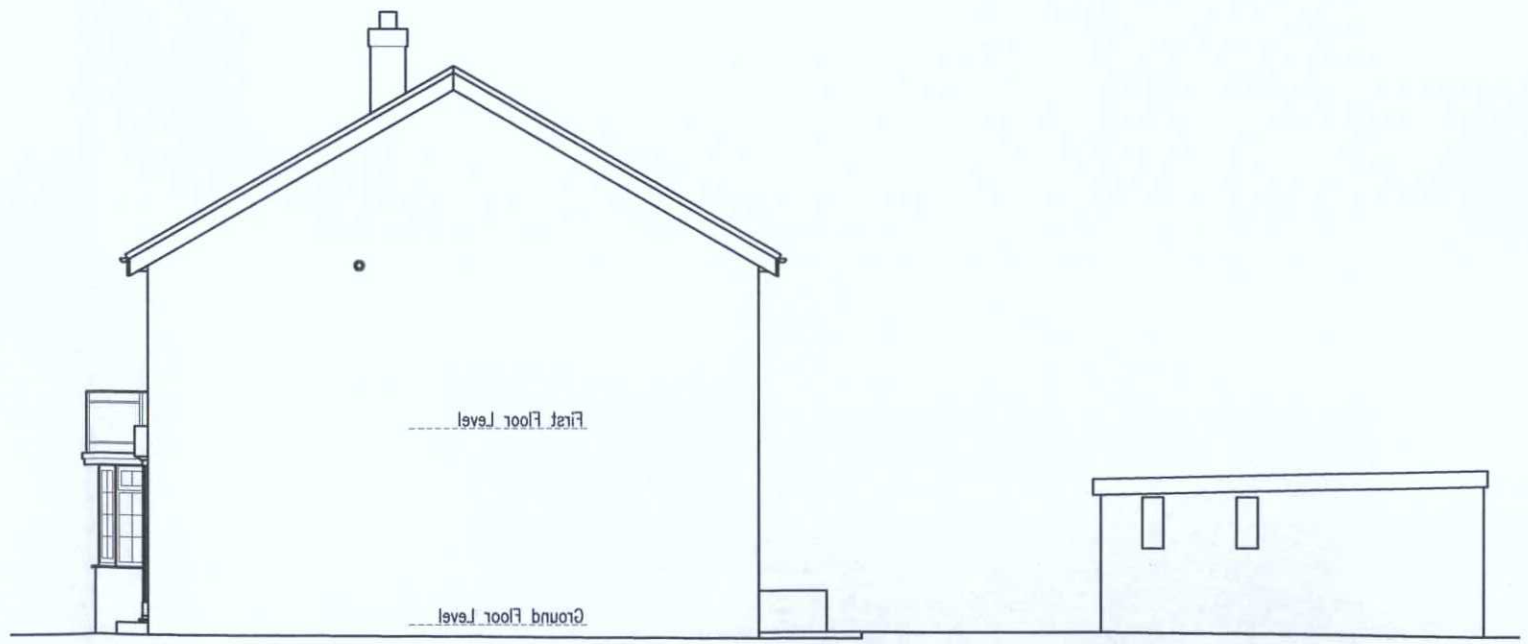

SIDE (EAST) ELEVATION

10 metres @ 1:100 on A3

1 metre @ 1:100 on A3

ADUR & WORTHING
PLANNING SERVICES

PLAN	AWDM/ 0711/17
DATE VALID	- 5 MAY 2017

rev.	date

These drawings should be approved by Local Authority Building Control or other appropriate checking Authority prior to commencement of the work.
This drawing can be scaled for planning purposes only
~~No dimensions to be scaled from this drawing.~~
All dimensions to be checked on site.
This drawing is copyright.

client
Louise Wilkes

project
5 Nicolson Drive
Shoreham by Sea

drawing
Existing Elevations & Sections

scale 1:100@A3 date 31.03.17

drawn BBB

9 Kenton Road tel: 01273 298217
Hove, East Sussex fax: 01273 298217
BN3 4PG e-mail: info@clairehaighurchitects.co.uk

Claire Haigh Associates Ltd

CH 822 /003 rev.