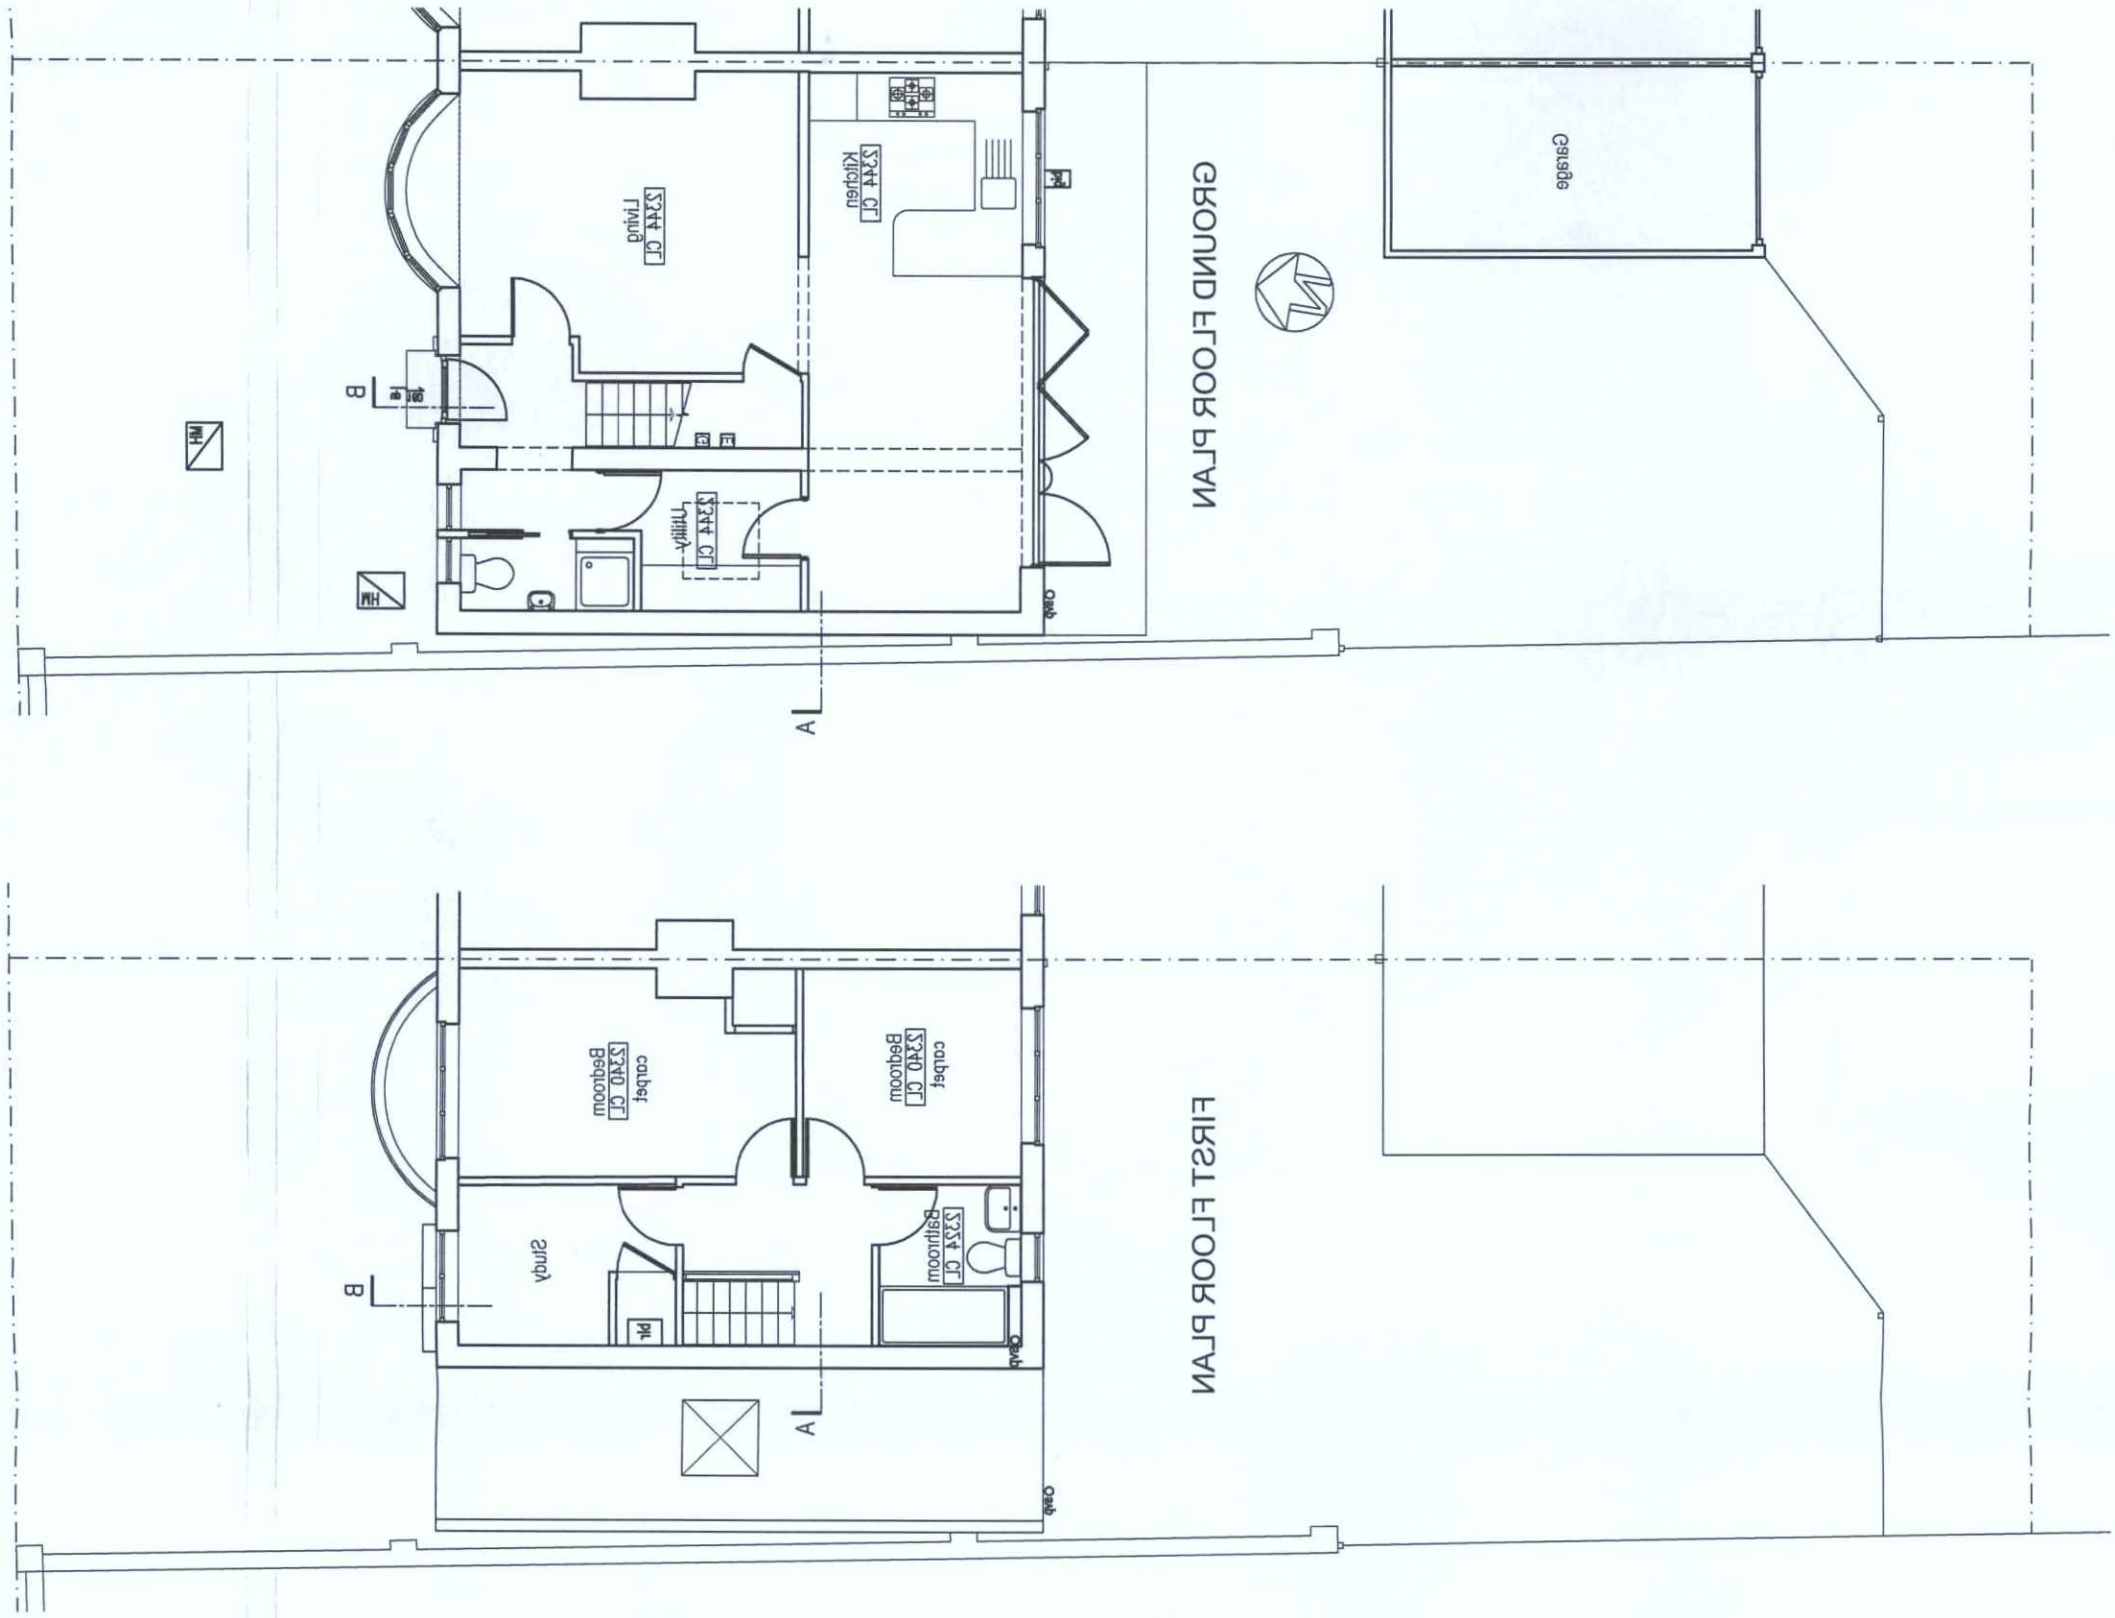


1 metre @ 1:100 on A3

10 metres @ 1:100 on A3

ADUR & WORTHING
PLANNING SERVICES

DATE VALID	- 5 MAY 2017
PLAN	AWDM/0717/17

rev.	
date	

Associates Ltd
Claire Haigh

BN3 4HQ
Hove, East Sussex
e-mail: info@clairehaighplanningconsultants.co.uk

CH
1:100@A3
03.05.17

Proposed Plans
Shoreham Bypass
Shoreham Road
Sussex BN43 5TJ

Sussex Wildlife