
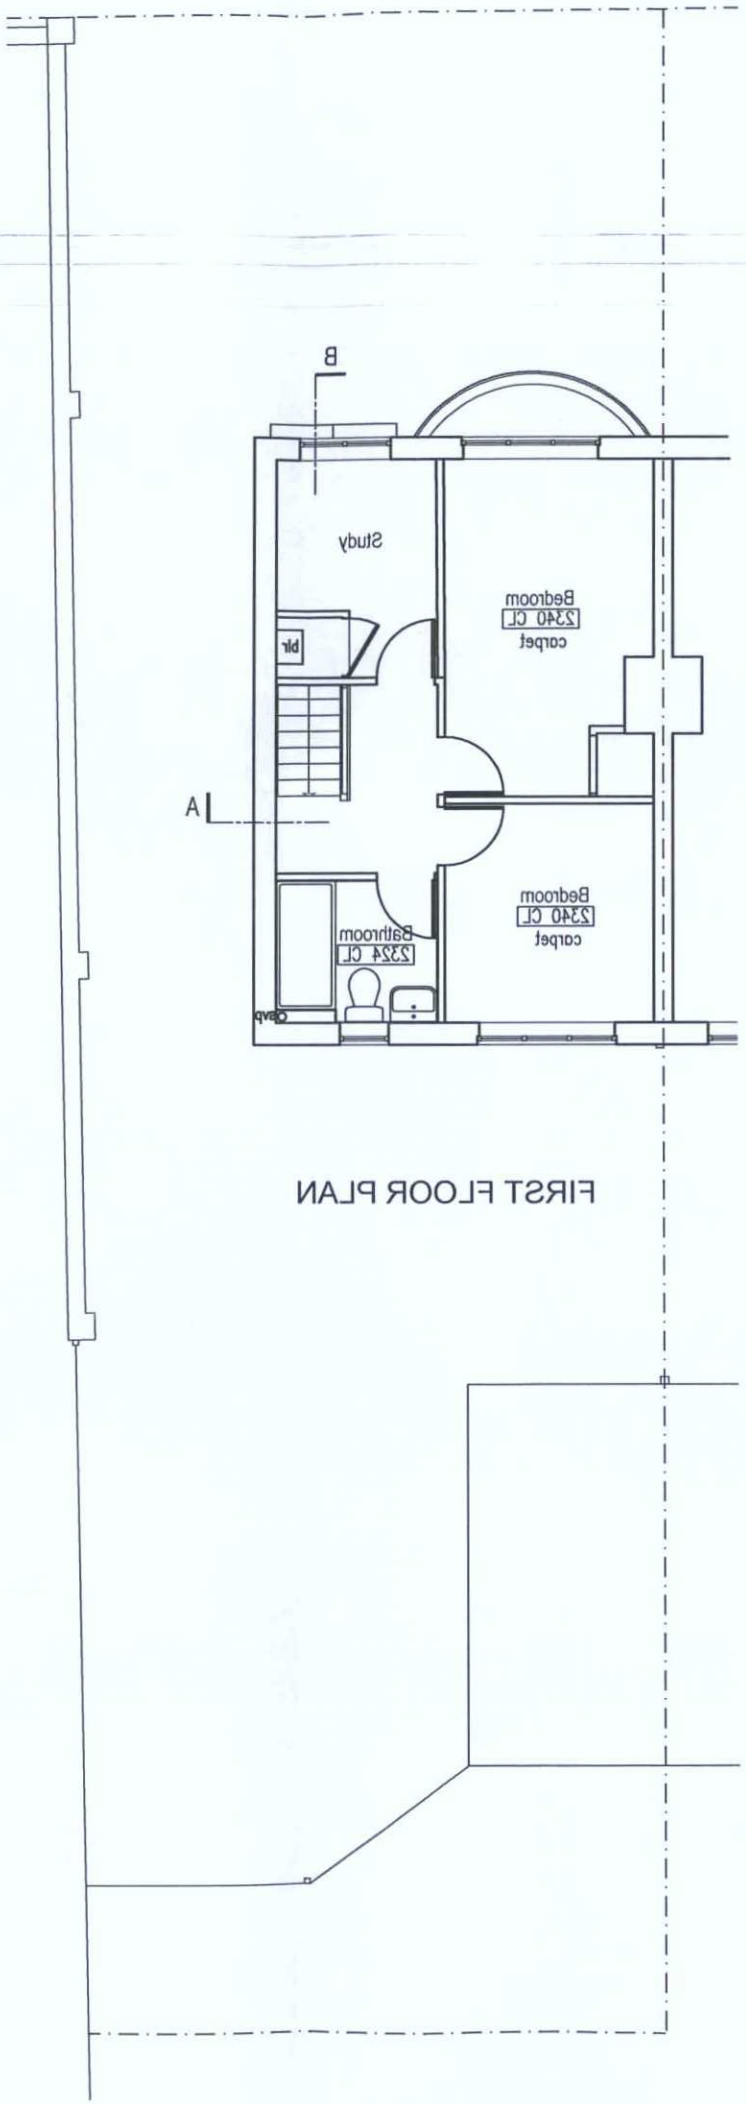


FIRST FLOOR PLAN

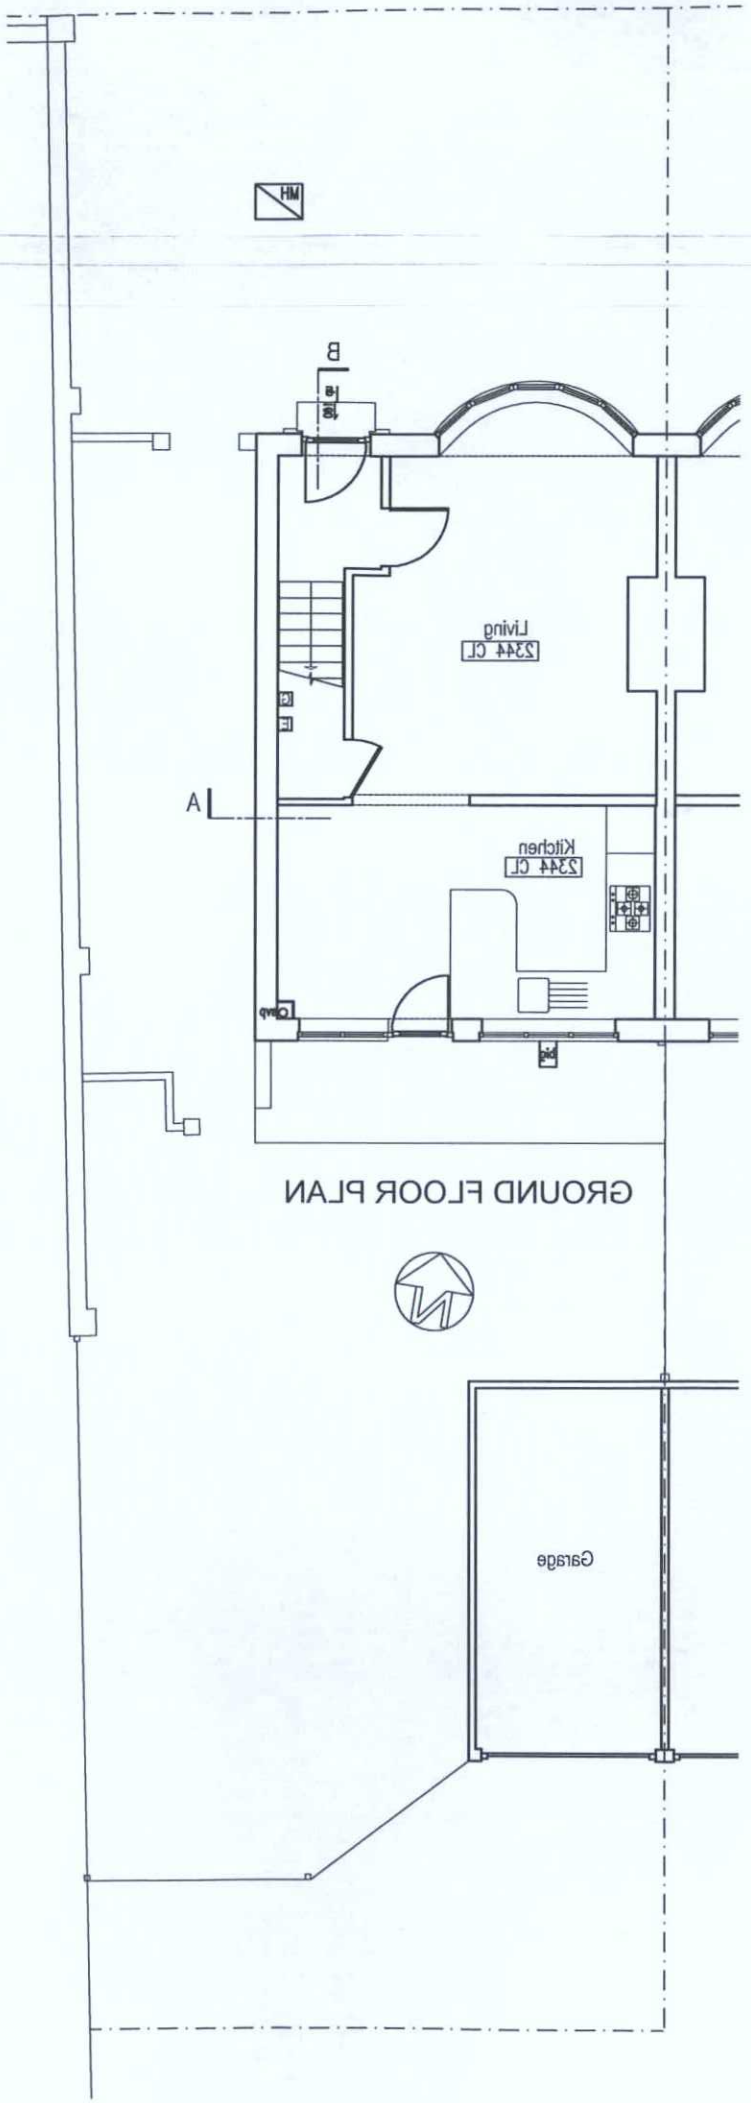

GROUND FLOOR PLAN

10 metres @ 1:100 on A3

1 metre @ 1:100 on A3

ADUR & WORTHING
PLANNING SERVICES

PLAN	AWDM/0771/17
DATE VALID	– 5 MAY 2017

rev.	date

These drawings should be approved by Local Authority Building Control or other appropriate checking Authority prior to commencement of the work.
This drawing can be scaled for planning purposes only
No dimensions to be scaled from this drawing.
All dimensions to be checked on site.
This drawing is copyright.

client
Louise Wilkes

project
5 Nicolson Drive
Shoreham by Sea

drawing
Existing Plans

scale 1:100@A3 date 31.03.17

drawn BBB

9 Keston Road
Hove, East Sussex
BN3 4FG
tel: 01273 298217
fax: 01273 298217
e-mail: info@clairehalgharchitects.co.uk

Claire Halgh
Associates Ltd

CH 822 /002 rev.