
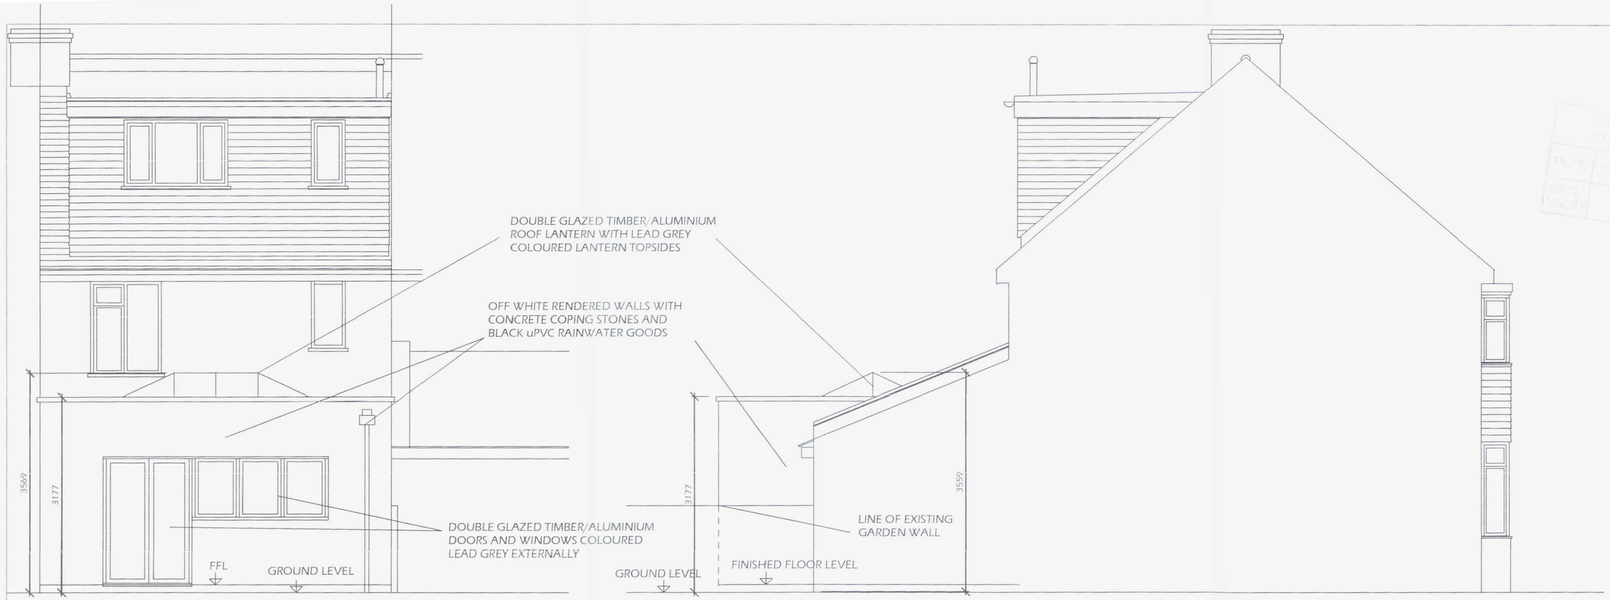


PROPOSED REAR ELEVATION

PROPOSED SIDE ELEVATION

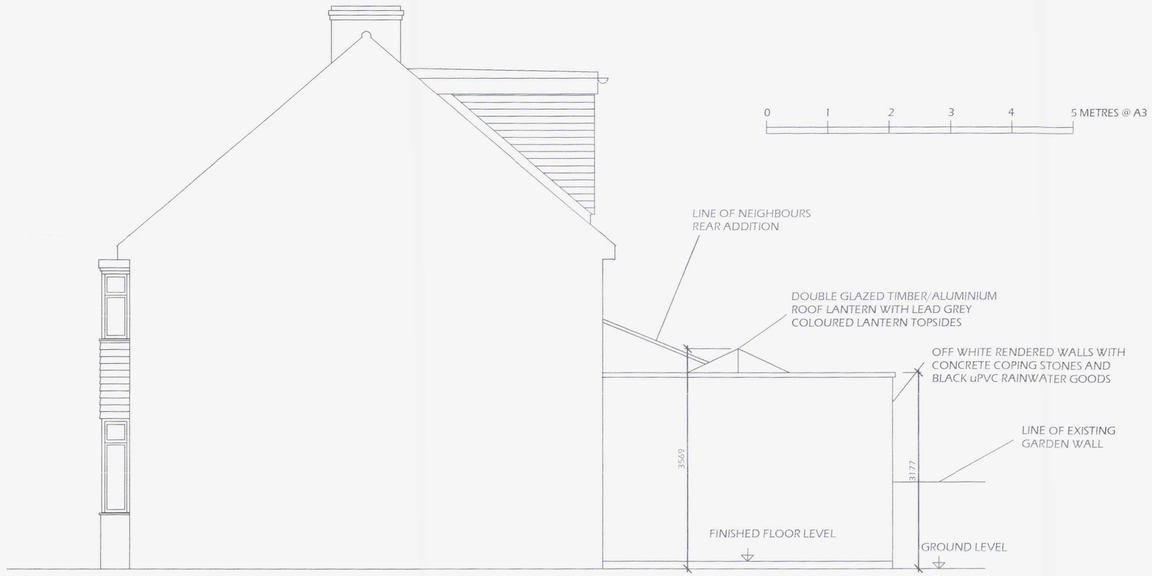

PROPOSED SIDE ELEVATION

REV A: AMENDED TO COMPLY WITH ENGINEER'S DETAILS

Customer Sign-off:

SMILEY JIM LTD
21 UNDERWOOD RISE
TUNBRIDGE WELLS
KENT TN2 5RY

REVISION	ITEM	DATE

Client:
NICK & SAM ELLIS

Property:
180 MANOR HALL ROAD
HOVE
BN42 4NP

Drawing Title:
REAR ADDITION
-ELEVATIONS

Date:	Scale:	
22 FEB 17	1:50	
Drawn By:	Checked by:	Checked on:
PAUL		00/00/00

Quotation Number:	Drawing Number:	
00 / 00 / 00000	NS208	A

PLANNING & TECHNICAL SERVICES
PLANS
DRAWING NO. 0730/17
DATE VALID
- 9 MAY 2017