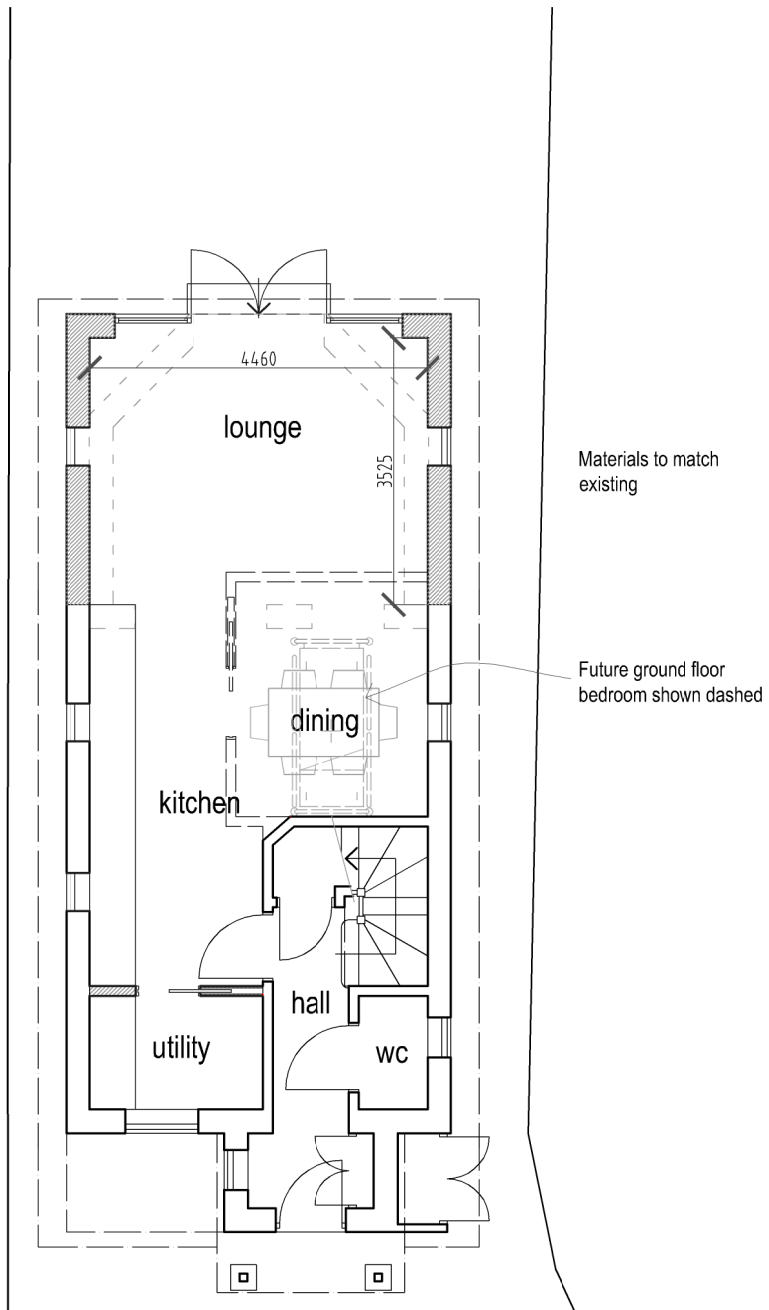

Materials to match existing

Future ground floor bedroom shown dashed

Ground Floor Plan @ *1:100*

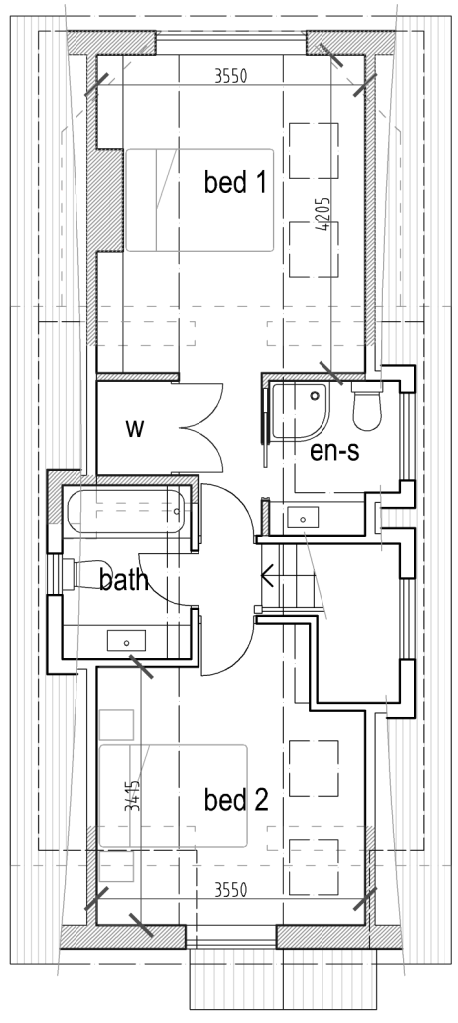

First Floor Plan @ *1:100*

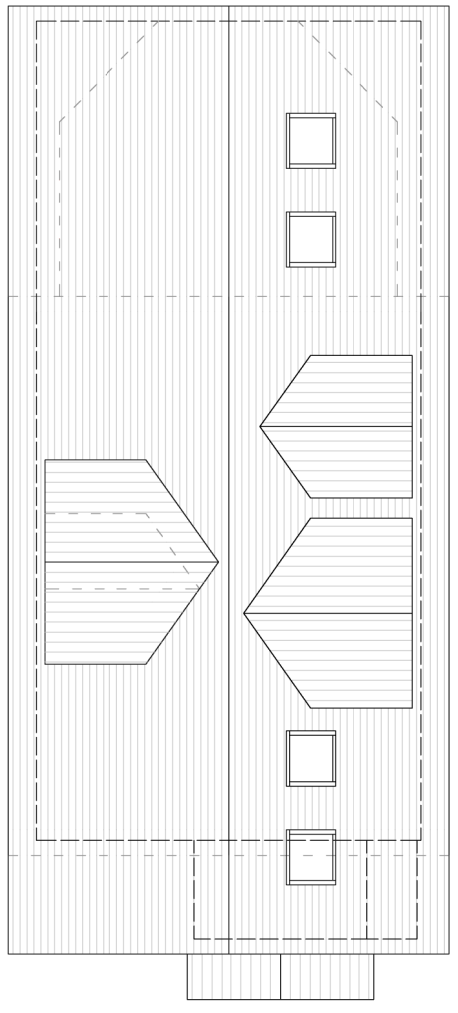

Roof Plan @ *1:100*

0 1 2 3 5m 10m

Scale 1:100

Rev	Description	Date
A	Rear extension reduced	28.06.22

Job Reference:
Extensions
16a Victoria Road
Southwick
BN42 4DH

Client:
Mr Forrest, Miss Jackson

Drawing Title:
Proposed Plans

Scale: 1:100 @ A3 | Dwg No: TGAT156/03 A | Drawn: | Date: 21.03.22

TG/AT

Architectural Services

All dimensions to be checked on site.

This drawing should be approvec by Local Authority Planning/Building Control or other appropriate checking authority prior to commencement of work.

This drawing should not be reproduced without the prior consent of the author