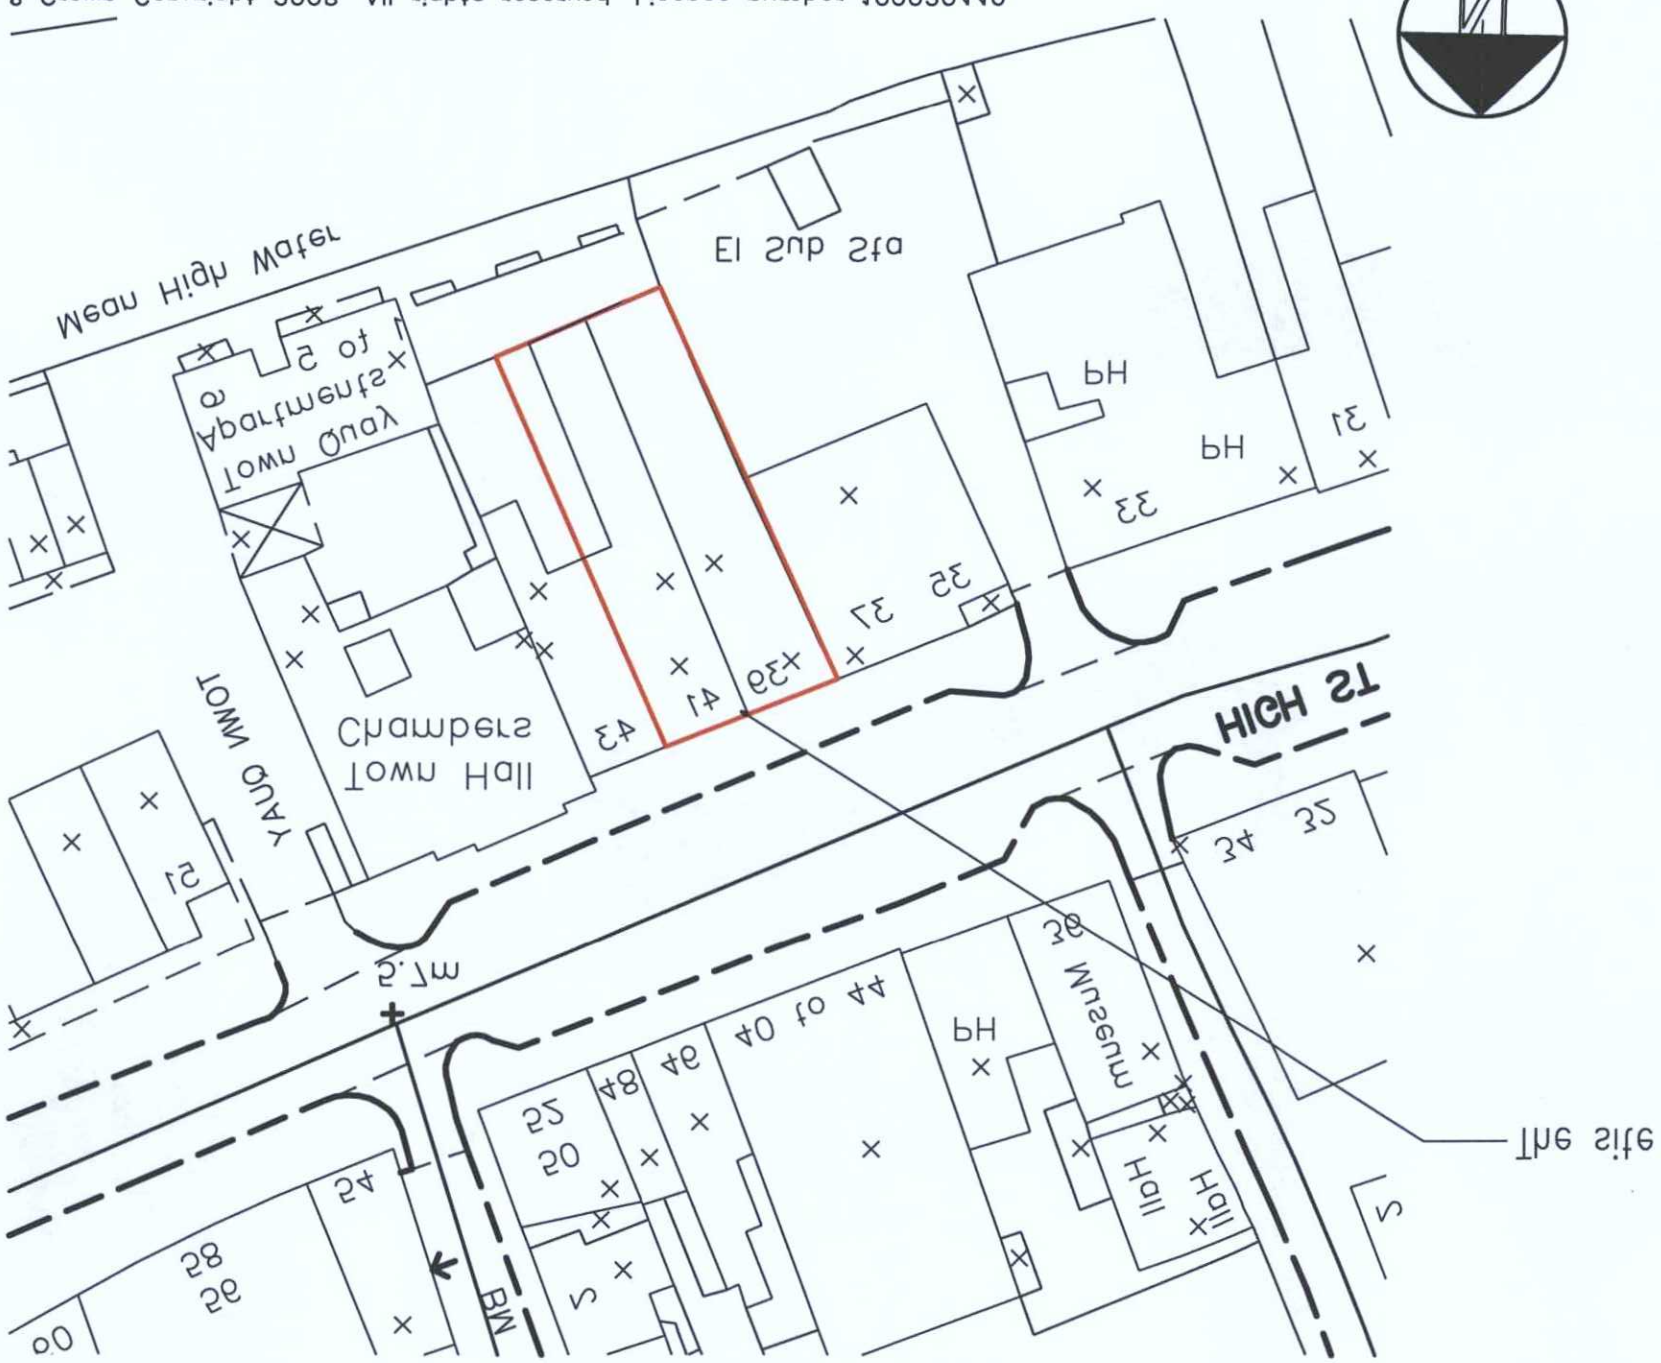

© Crown Copyright 2008. All rights reserved. Licence number 100020449

Block Plan

1:500

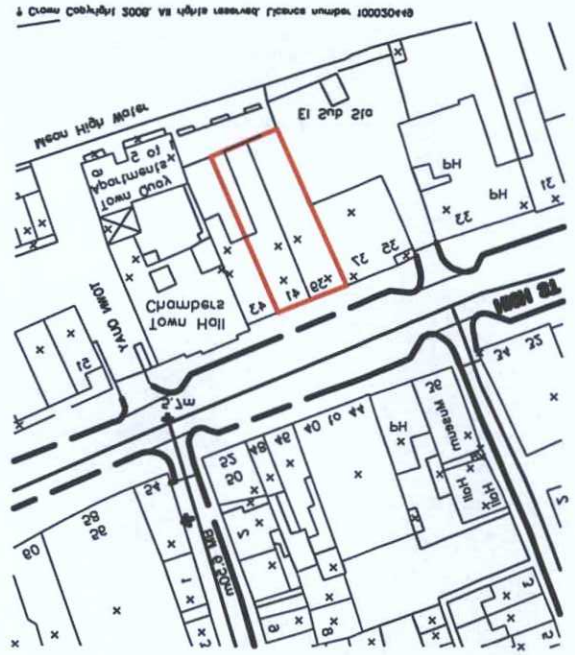

© Crown Copyright 2008. All rights reserved. Licence number 100020449

Location Plan

1:1250

1:1250 Scale Bar

10m 20m 30m 40m 50m

1:500 Scale Bar

10m 20m 30m 40m

Client: Mr E Cobanci

Scale: 1:1250, 1:500 @ A3

Date:

Drawn:

Dwg. No. 13444- Loc

Rev'n

Project: 39 - 41 High Street
Shoreham-By-Sea
West Sussex

Title: Location & Block Plans

Copyright of:
RLA Planning & Building Consultants
16 Greenacres
Shoreham-By-Sea
West Sussex
BN43 5WY
Tel: 01273 467297
Fax: 01273 467297
Email: rex@rlapbc.co.uk

VALID
DATE 11 JUL 2013
AMDM\08/13
ADUR & WORTHING
PLANNING SERVICE