REVISIONS:

REV:	DATE:	BY:	RVW:
A	08.02.22 Extension to be reduced in width		

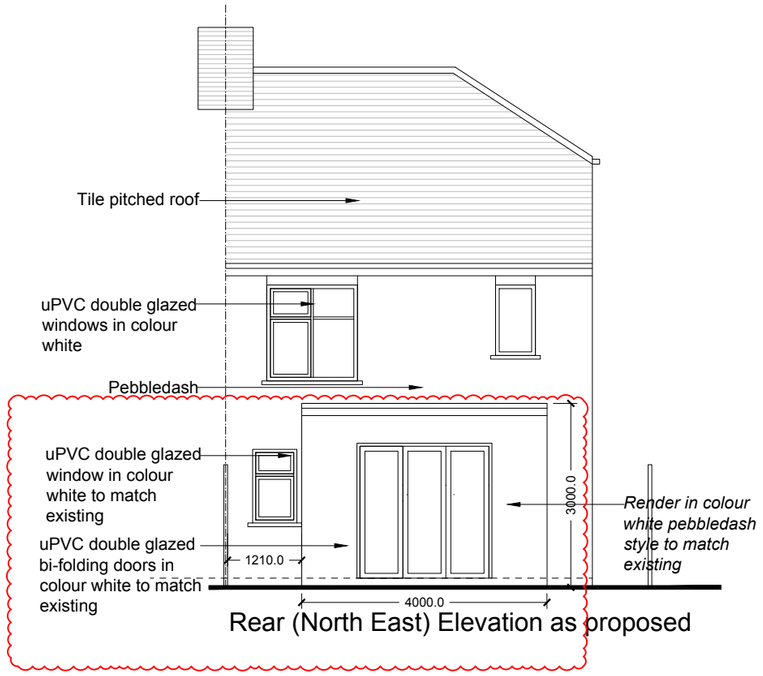

Rear (North East) Elevation as proposed

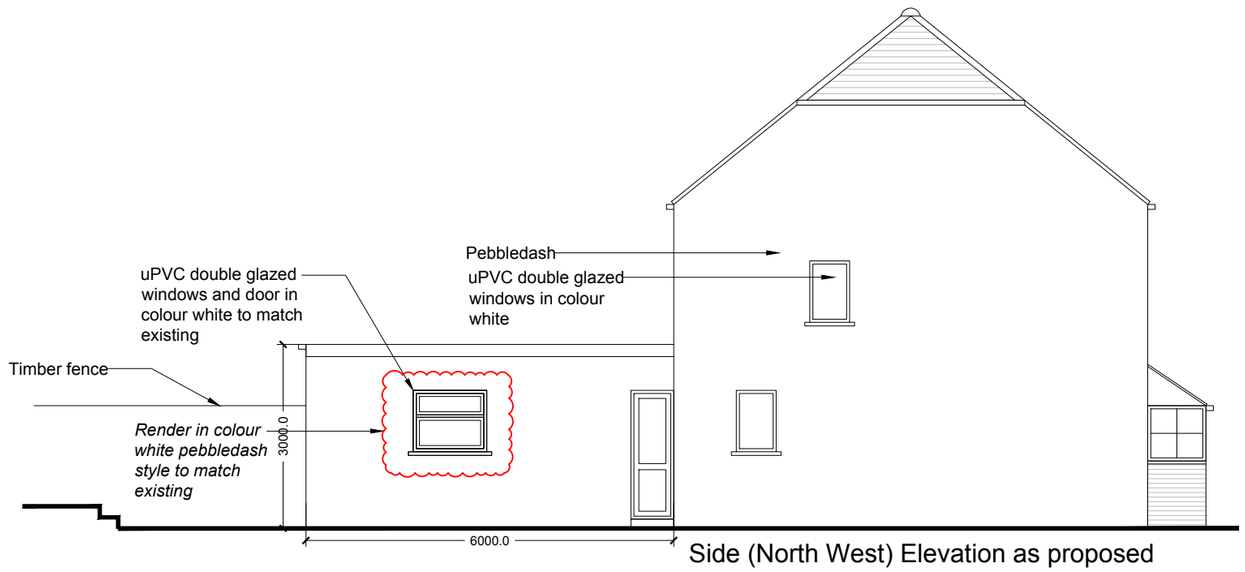

Side (North West) Elevation as proposed

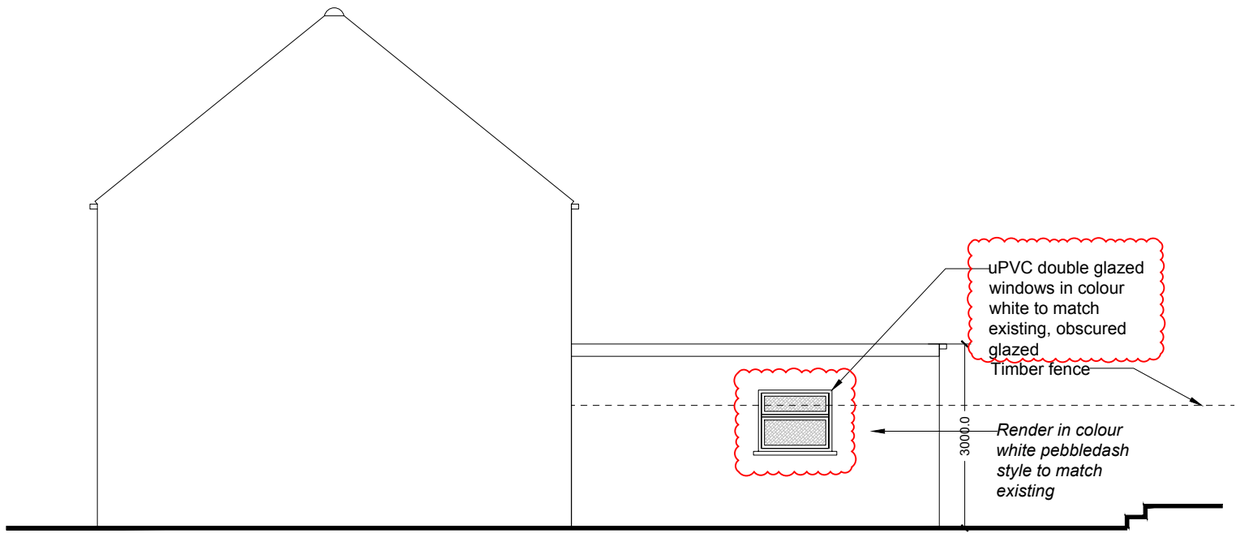

Side (South East) Elevation as proposed

Scale 1:100

0 1 5m 10m

Wang Dao Architecture

Mocatta House
Trafalgar Square
Brighton, BN1 4DU
United Kingdom

T +44 (0)1273 443845
E info@wangdaoarch.com
W www.wangdaoarch.com

CLIENT
Mr Wang

This drawing is for Planning Permission purpose only.
All dimensions to be confirmed on site.

© This drawing is the sole copyright of Wang Dao Architecture Ltd.

Any discrepancies between this drawing & other information shall be reported to the Architect.
MODIFICATIONS to be made solely on ORIGINAL MAGNETIC MEDIA.

PROJECT
25 Eastbrook Way
Brighton
BN41 1PS

TITLE
Rear extension
Elevations as proposed

STATUS
Planning

DATE
December 2021

SCALE @ A3
1:100

DRAWN BY
Edward

REVIEWED BY

DRAWING NUMBER
2124 PL 04A

CTB file:
XREF'S:
LTscale: