


WEST SUSSEX BN43 5UD
SHOREHAM-BY-SEA
24 BUCKINGHAM ROAD
Proposed Conservatory: for Mr K Goodman

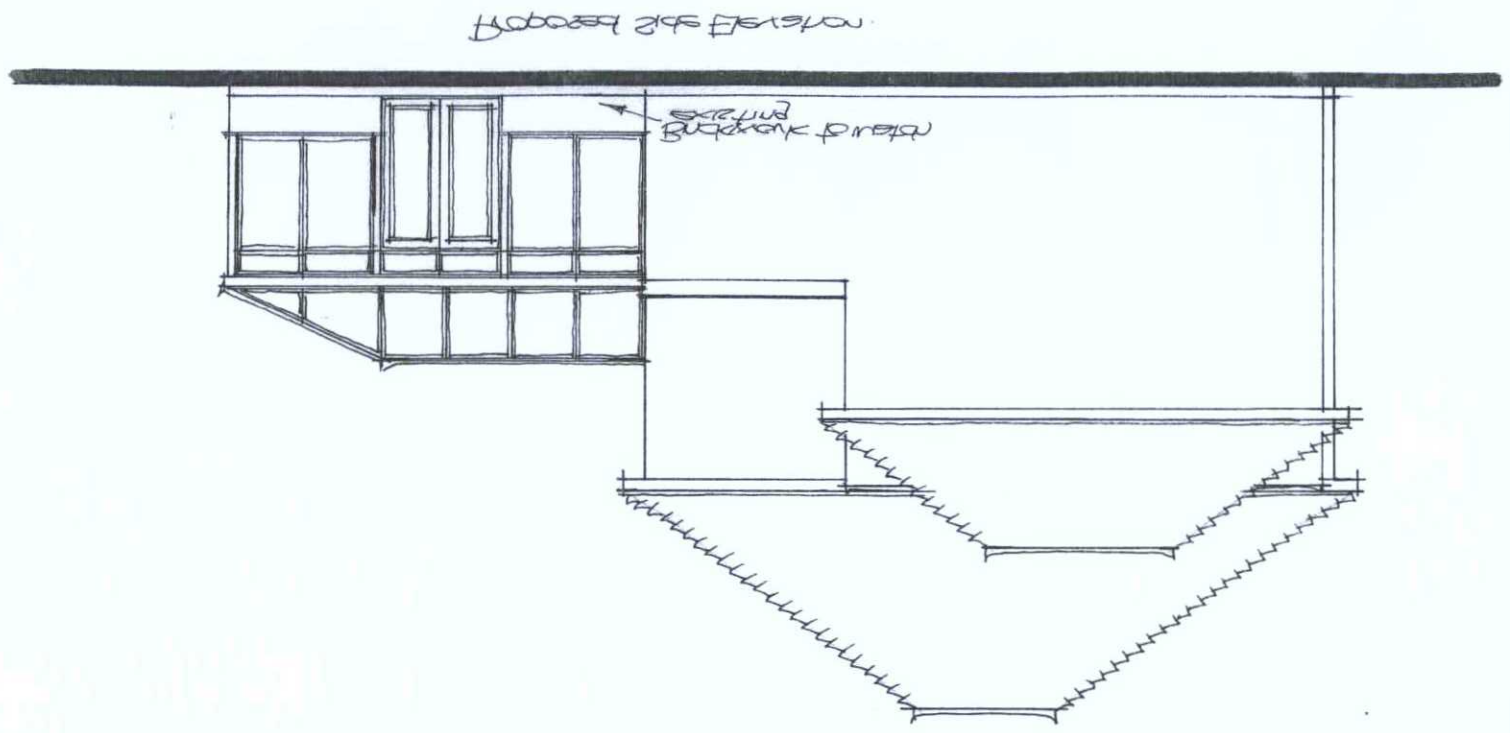

Existing & Plan Prop. Scale 1:100

Proposed Rear Elevation.

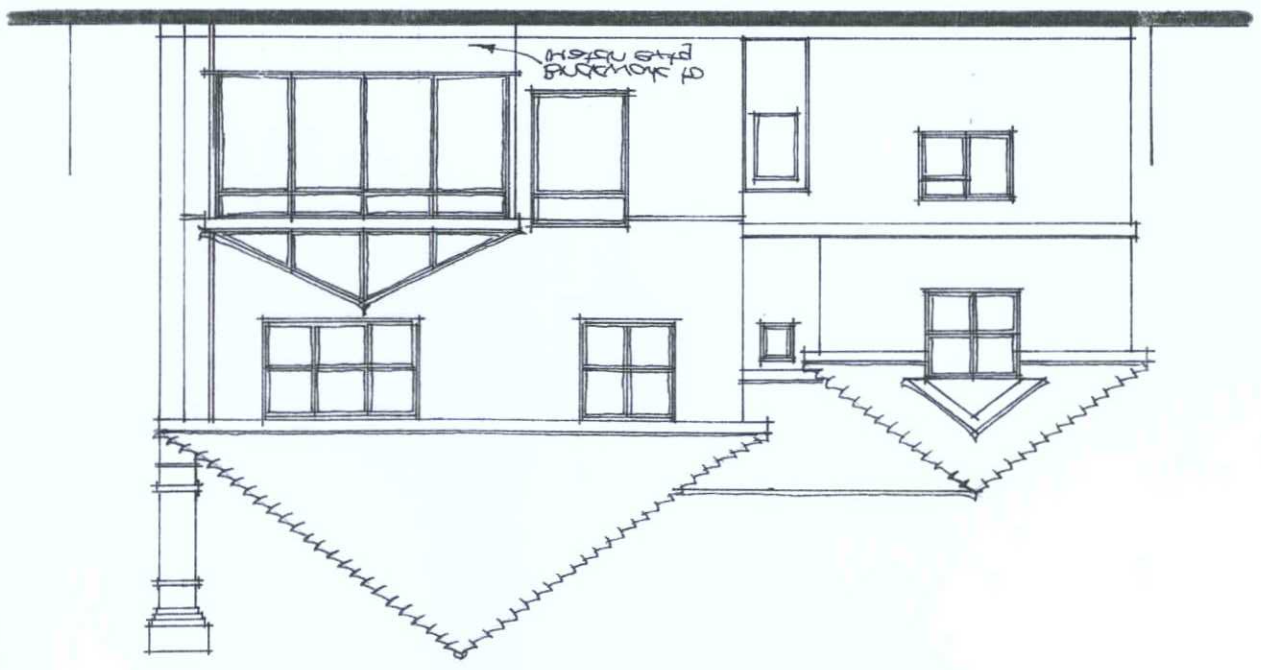


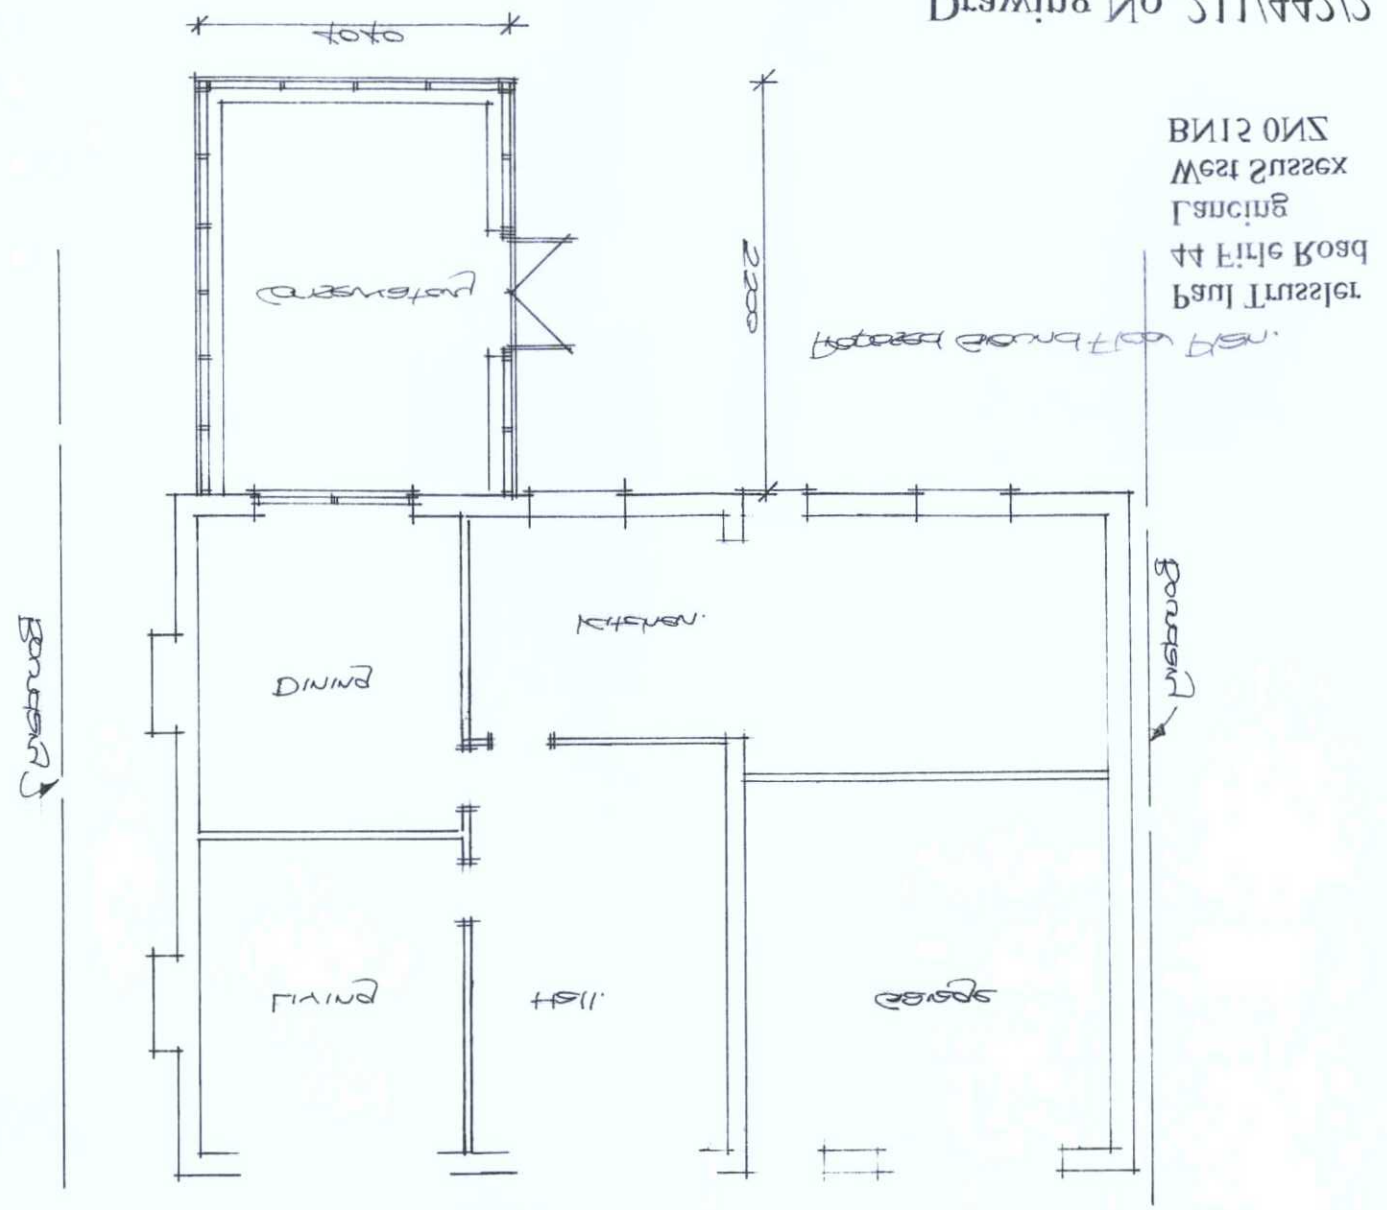

Drawing No. 511\4A5\5

BN12 0NZ
West Sussex
Lancing
44 Fitz Road
Paul Tassell

Proposed side Elevation.

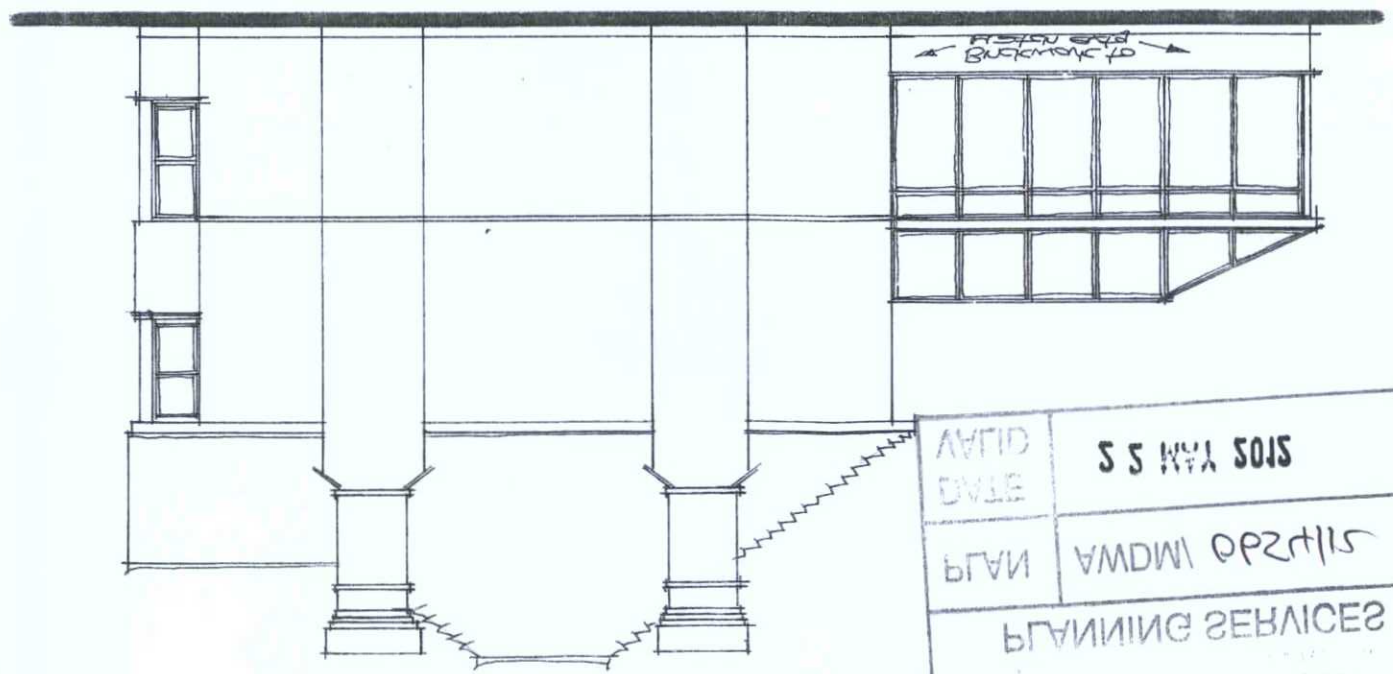

DATE	5 5 MAY 2015
PLAN	AMDM1 APPROVED
PLANNING SERVICES	