

T.P. OFFICE COPY
DEPOSITED AT WORTHING
DEPOSITED 5.12.08
TP. REF. No.
WB/ 08 / 1176/ AW

WORTHING BOROUGH COUNCIL
19 JAN 2009
CONSENT GRANTED
SUBJECT TO CONDITIONS

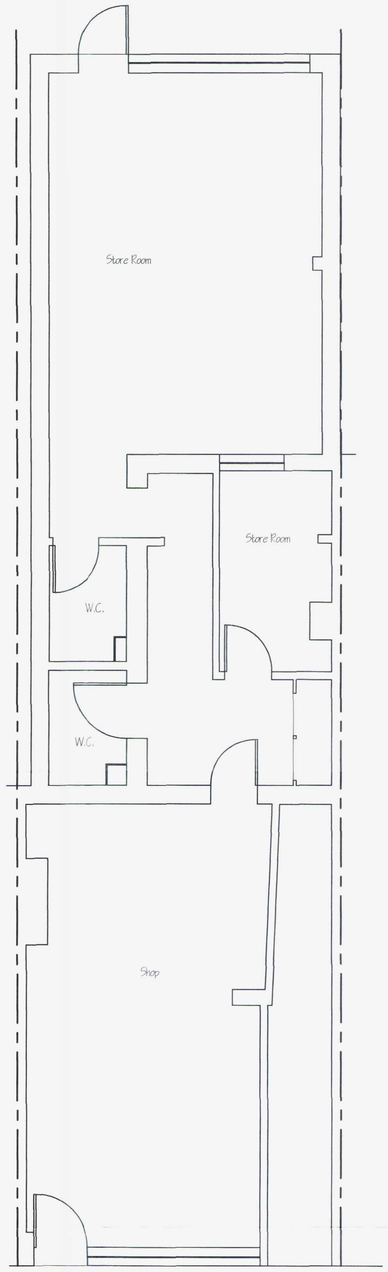

Existing Floor Plan

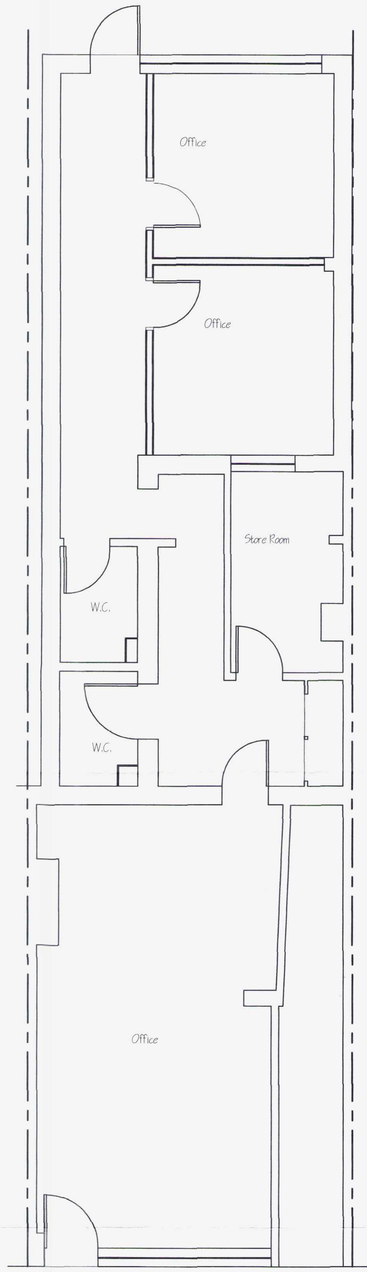

Proposed Floor Plan

Rev.	Date:	Revision Description:

Tony Rogers Building Consultants

Client: Mr S Myers

Address: 10 Broadwater Street West
Worthing
West Sussex

Project: Change of Use
From A1 to A2

Scale: 1:50

Date: November 2008

Drawing No: 08/496/1

Drawn By: AWR

Revision: