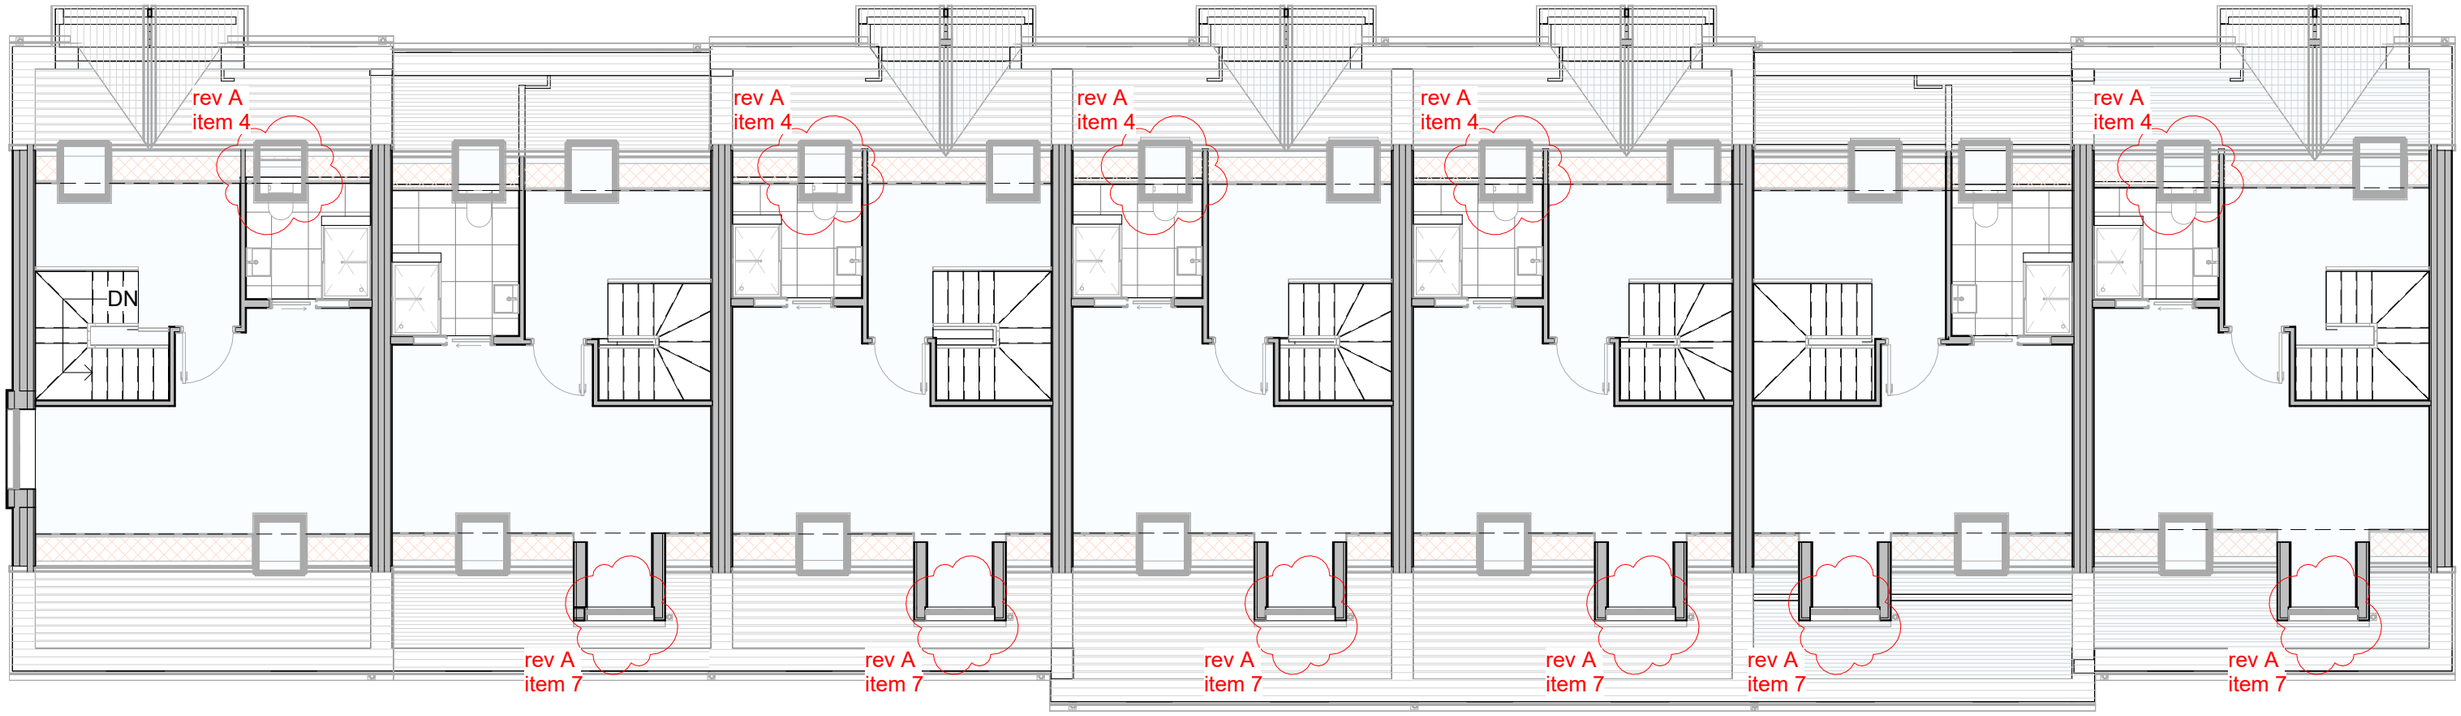

unit A | unit B | unit C | unit D | unit E | unit F | unit G

A 23.01.23 Nma revisions added

project: Beach Close, Lancing
Brighton Rd.
BN15 8EU

date: 19.01.23

dwg no: 312

Second Floor Plan 1.100

Non Material Alterations rev: A

0 1 2 5m
scale bar

N

csarchitects
e: info@csarchitects.co.uk