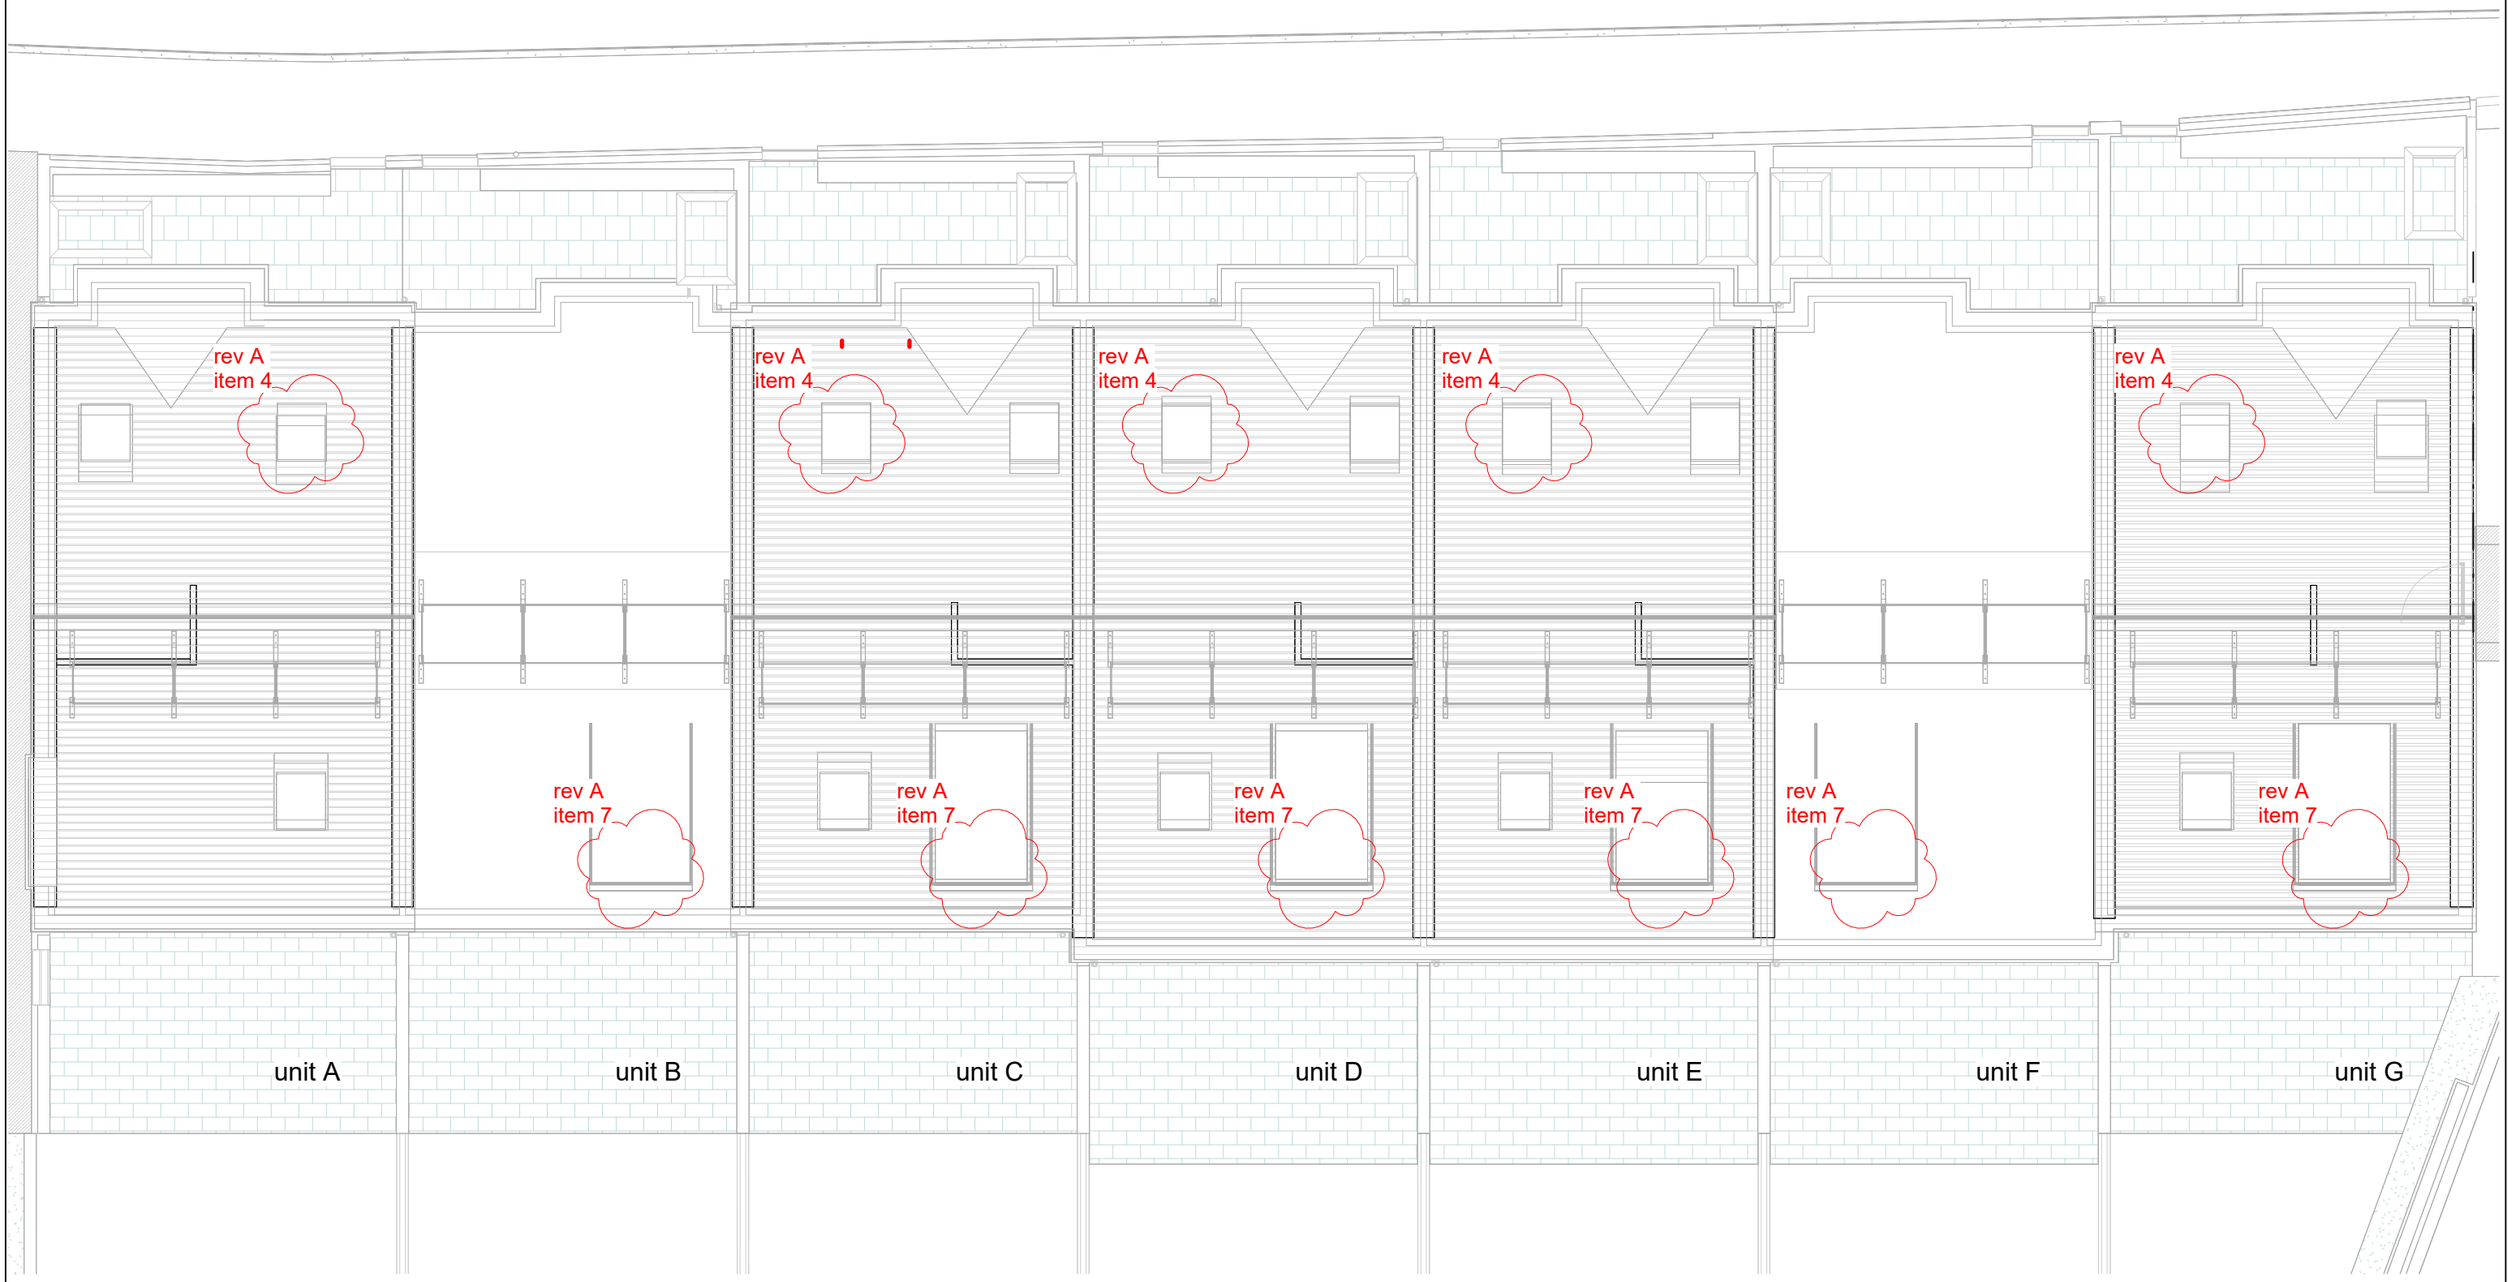

0 1 2 5m
scale bar

N

csarchitects

e: info@csarchitects.co.uk

A	23.01.23	Nma revisions added

project: Beach Close, Lancing
Brighton Rd.
BN15 8EU

date: 19.01.23

dwg no: 313

Roof Plan 1.100

Non Material Alterations rev: A