project	FRONT AND REAR EXTENSIONS TO 130 HARBOUR WAY SHOREHAM
client	Mr & Mrs B Henwood 130 Harbour Way Shoreham-By-Sea BN43 5HH
architect	Peter Wilson Hilary Mount Way Lancing Sussex BN15 0QD 01903 755765
drawing	scale 1:100 date: 17/11/11 revision date


east elevations

tp679/12

existing chimneys omitted

ADUR DISTRICT COUNCIL
PLANNING DIVISION
PLAN No. AWM/0231/11
DATE RECEIVED 18 NOV 2011

tile hanging to match existing colour

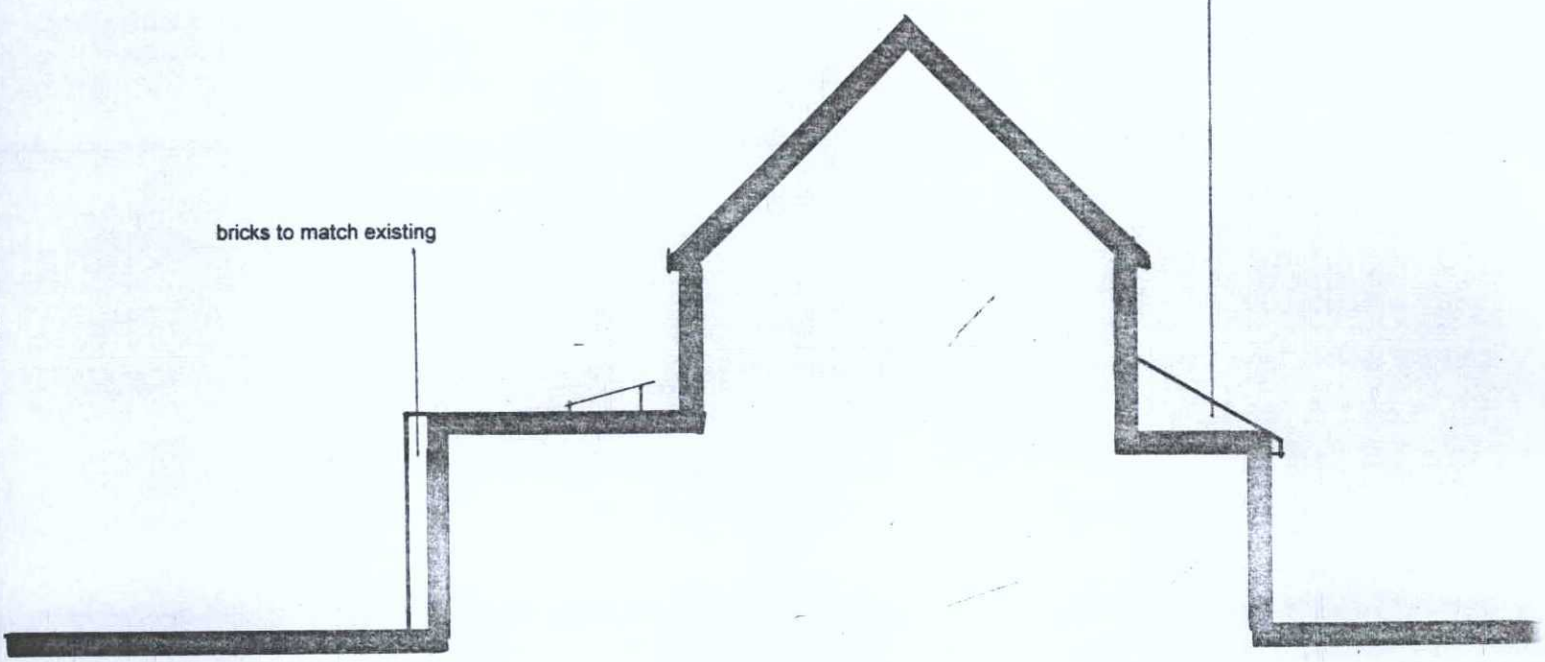

bricks to match existing

Section through Number 132 showing

east elevations