
project	FRONT AND REAR EXTENSIONS TO 130 HARBOUR WAY SHOREHAM
client	Mr & Mrs B Henwood 130 Harbour Way Shoreham-By-Sea BN43 5HH
architect	Peter Wilson Hilary Mount Way Lancing Sussex BN15 0QD 01903 755765
drawing	scale 1:100 date: 8/11/11 revision date

plan & section


tp679/10

ADUR DISTRICT COUNCIL
PLANNING DIVISION
PLAN No. AWDM/0831/11
DATE RECEIVED 18 NOV 2011

bricks to match existing
white upvc windows

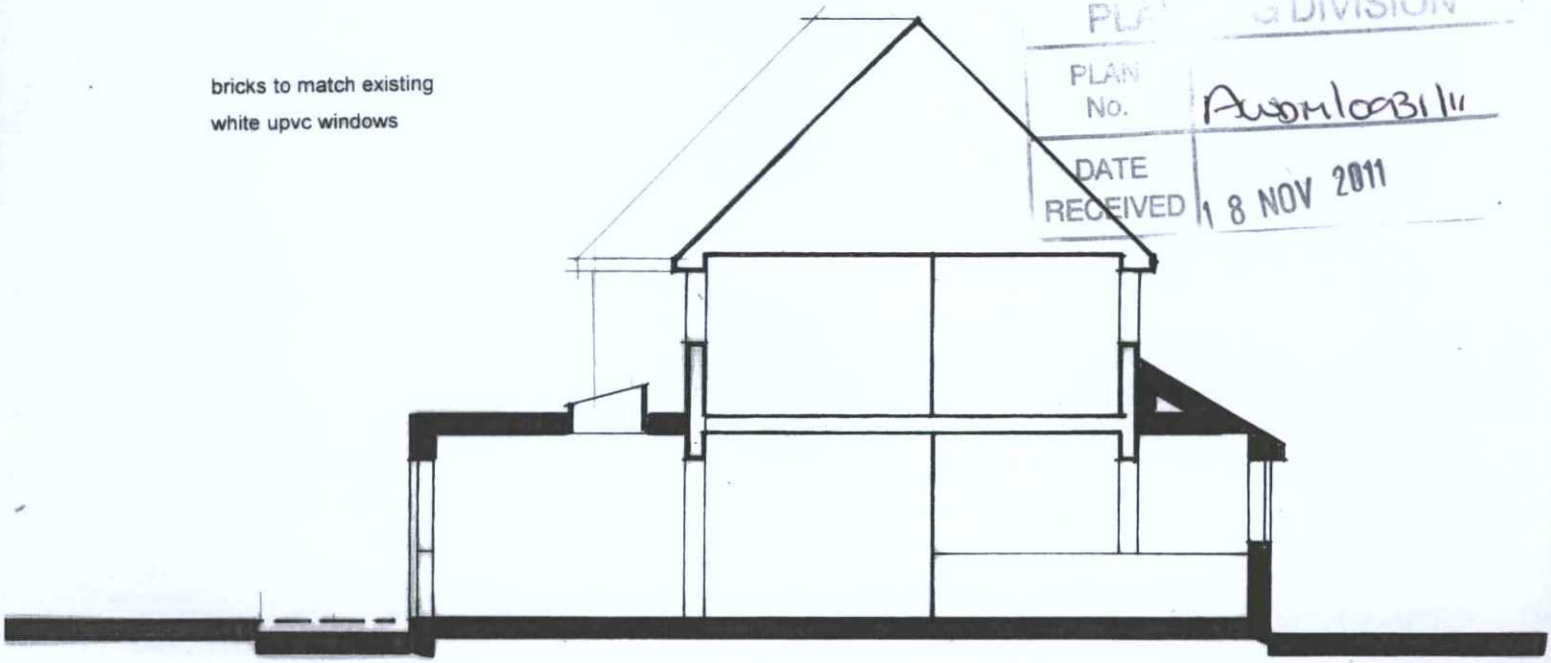

Cross section

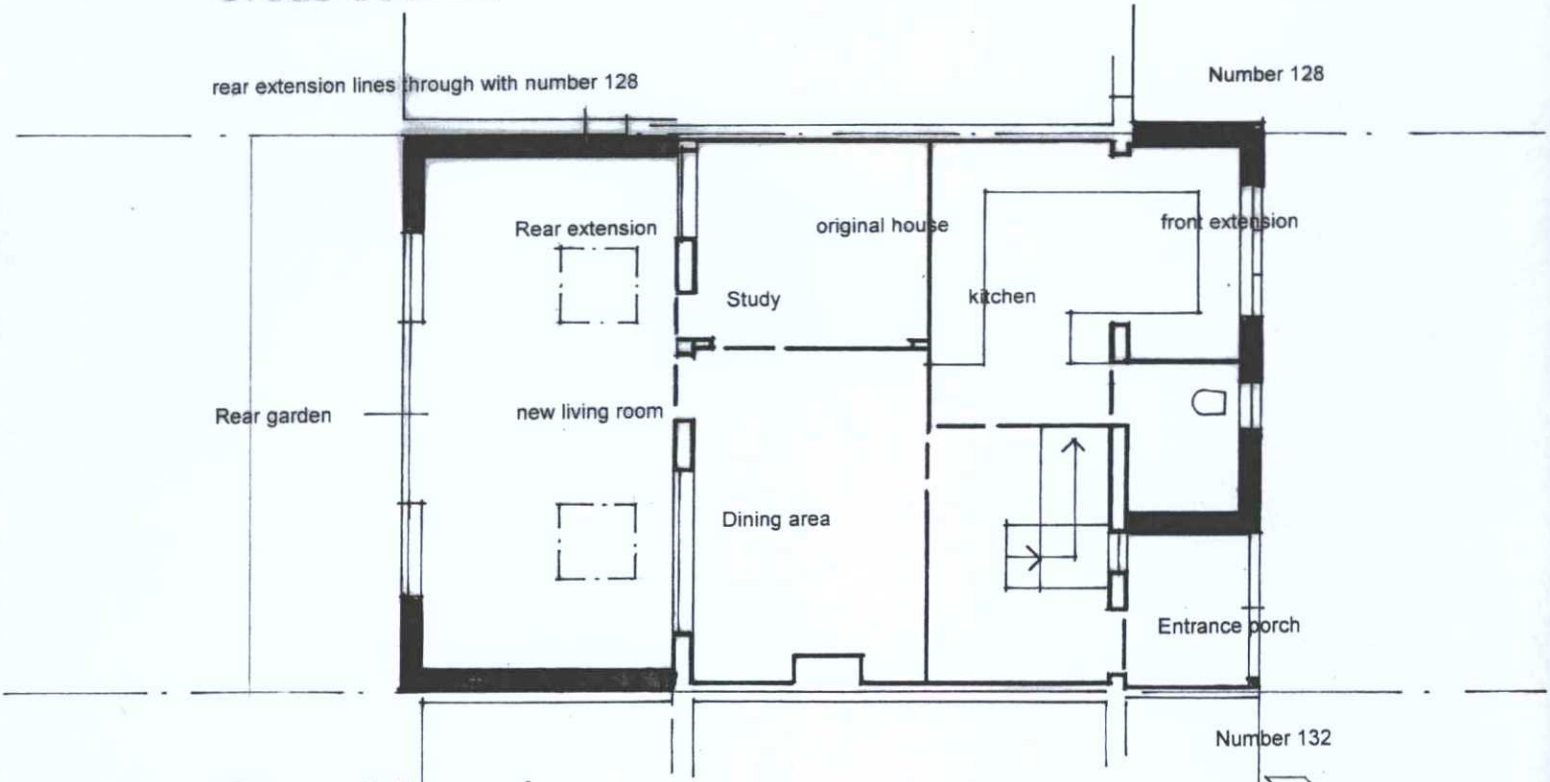

Ground floor plan