

Drawing no. 5111/15


Extract alterations: Mr & Mrs Willis
7 STOCKS HOUSE WEST STREET
SOMPTING WEST SUSSEX BN15 0BB

Paul Trussler
44 Fifth Road
Lancing
West Sussex
BN15 0NZ

Site Plan 1:200

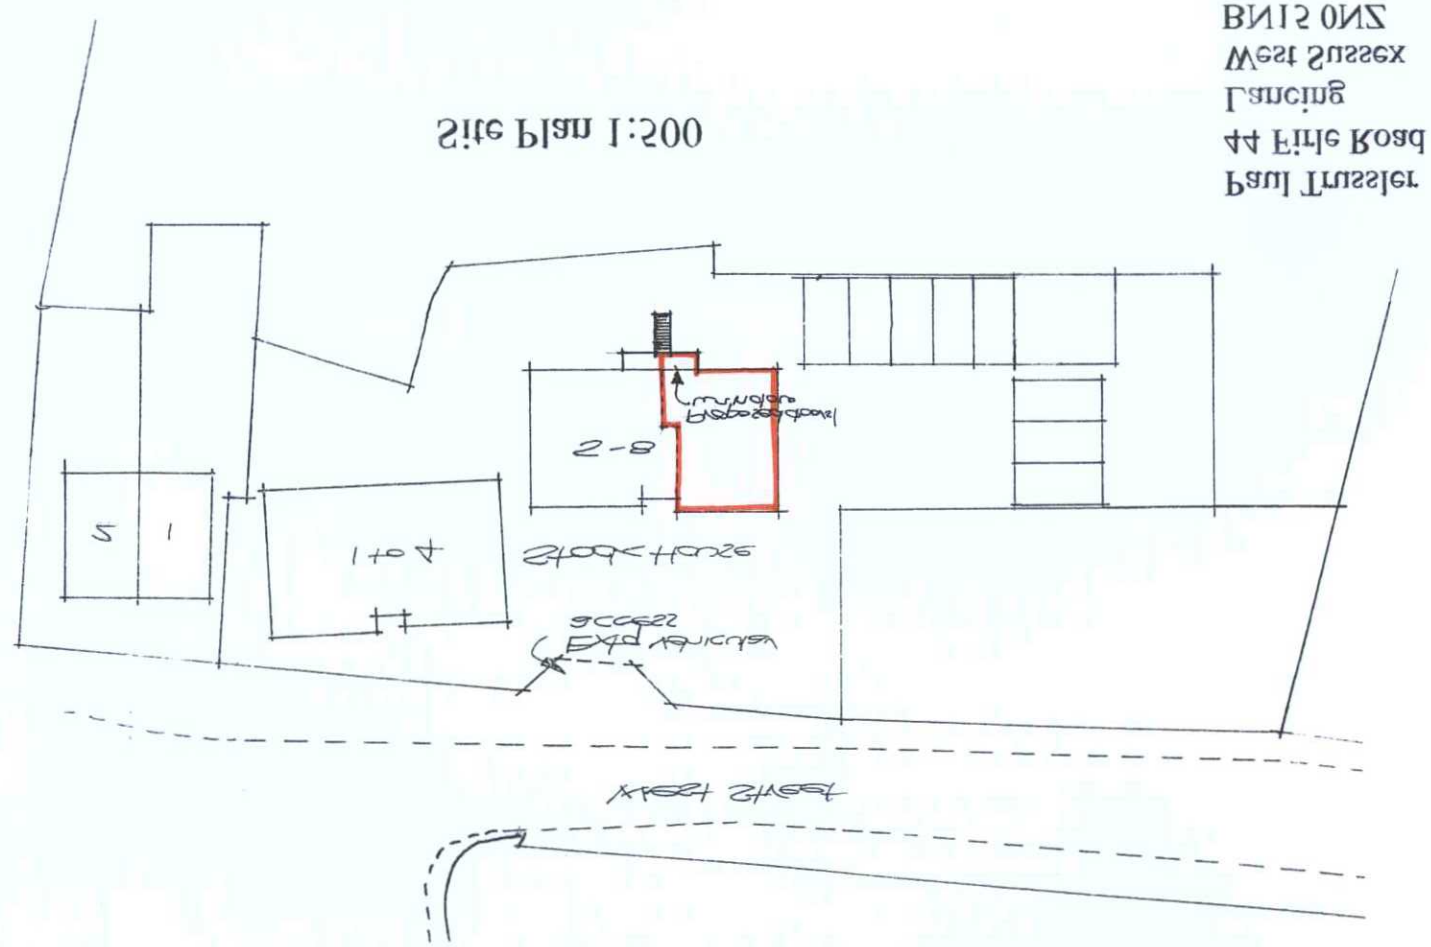

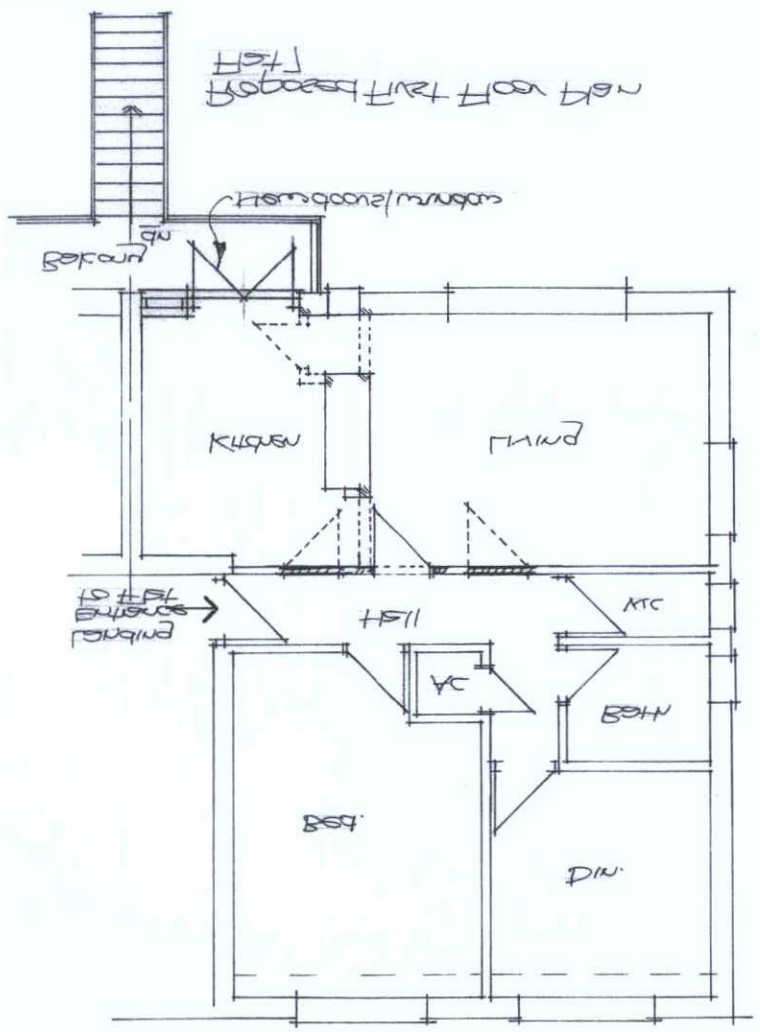

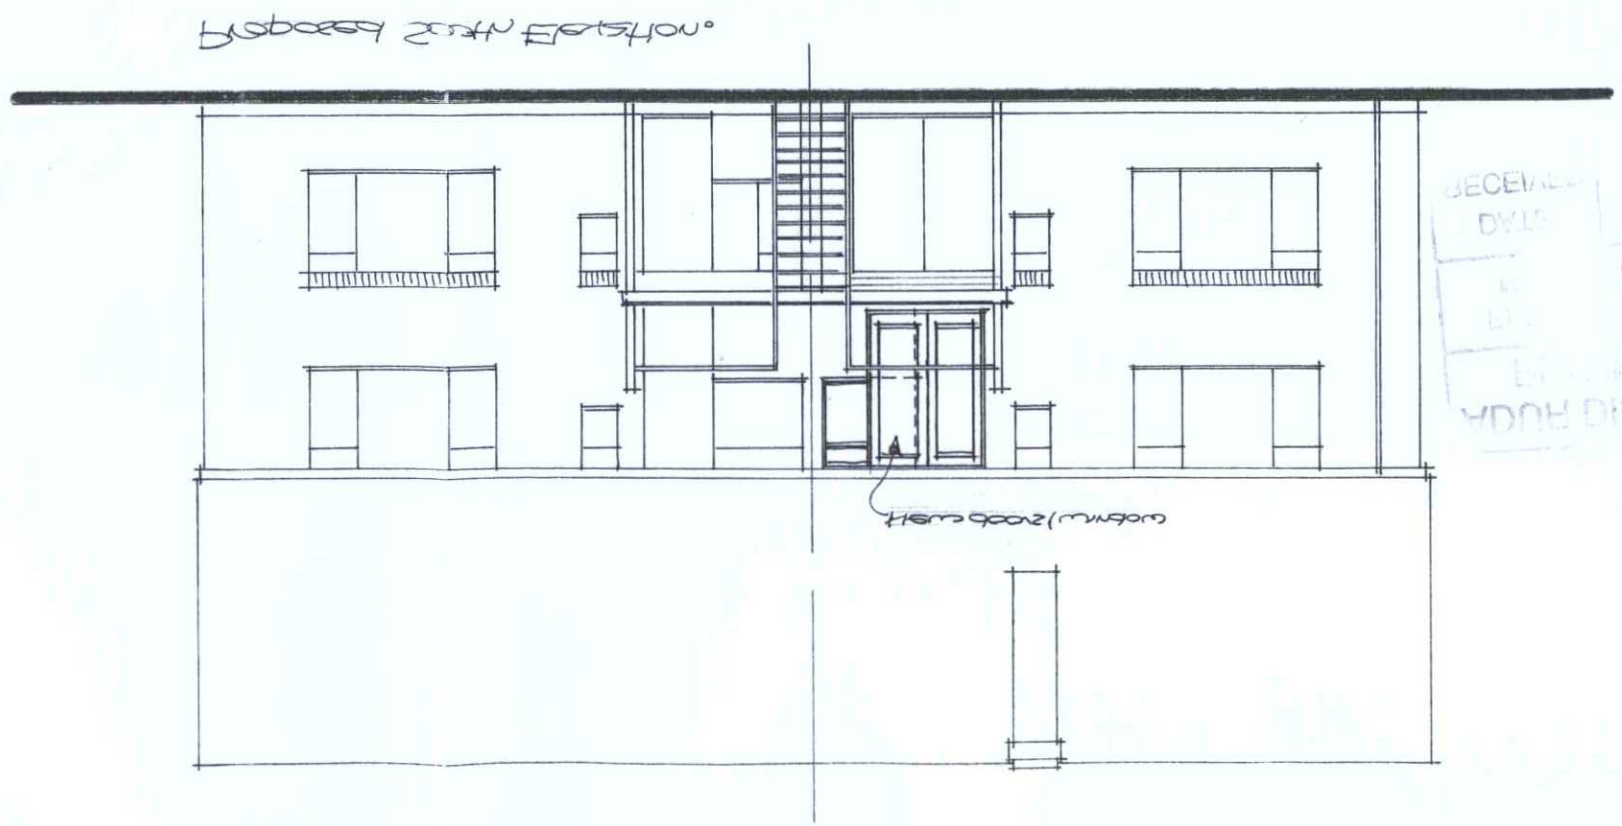

Elevation & Floor Plan 1\100