External alterations: Ms S Willis
7 STOCKS HOUSE WEST STREET
SOMPTING WEST SUSSEX BN15 0BB

Drawing no. 211/7/1

Paul Trussler
44 Firle Road
Lancing
West Sussex
BN15 0NZ

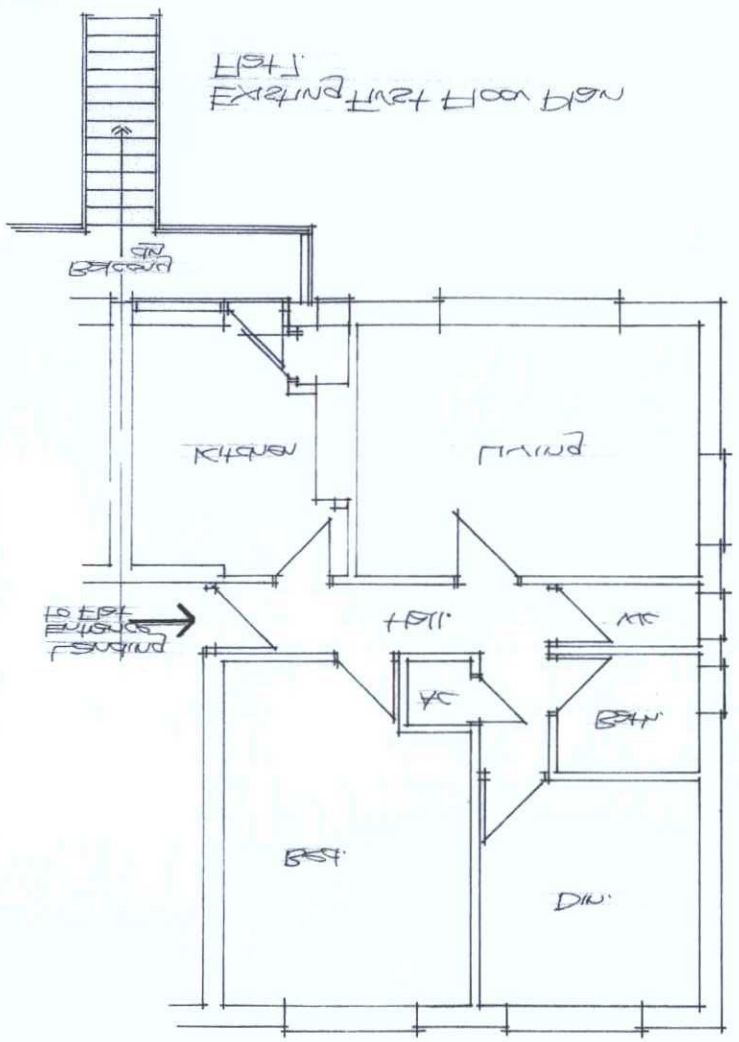

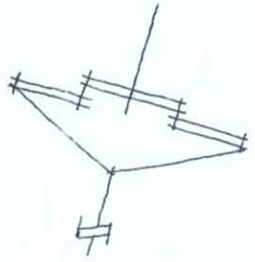



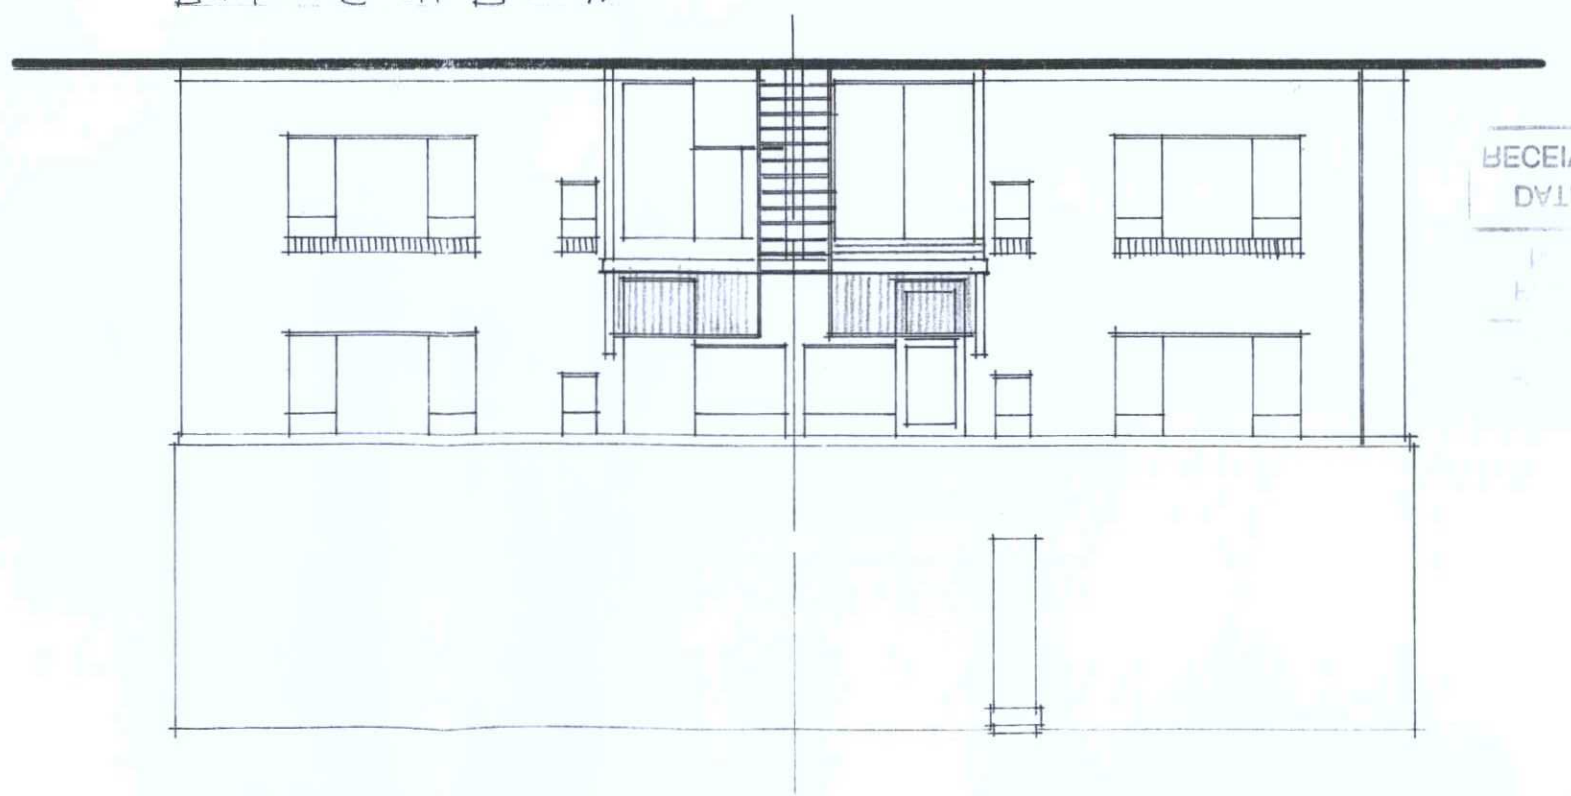

Elevation & Floor Plan 1\100

RECEIVED
DATE
18 NOV 2011