



SOUTH ELEVATION

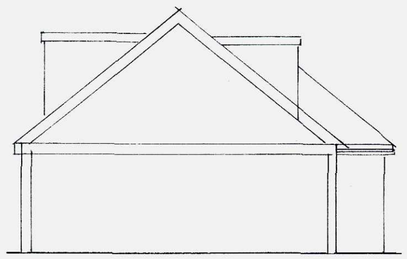


NORTH ELEVATION

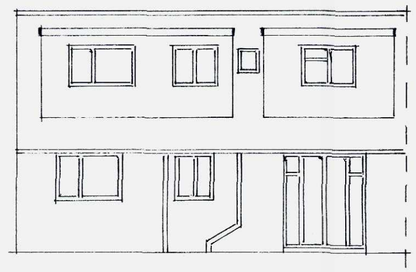

EAST (REAR) ELEVATION




PROPOSED SOUTH ELEVATION

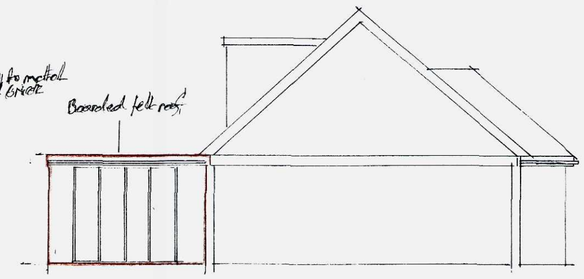


PROPOSED NORTH ELEVATION




PROPOSED EAST (REAR) ELEVATION

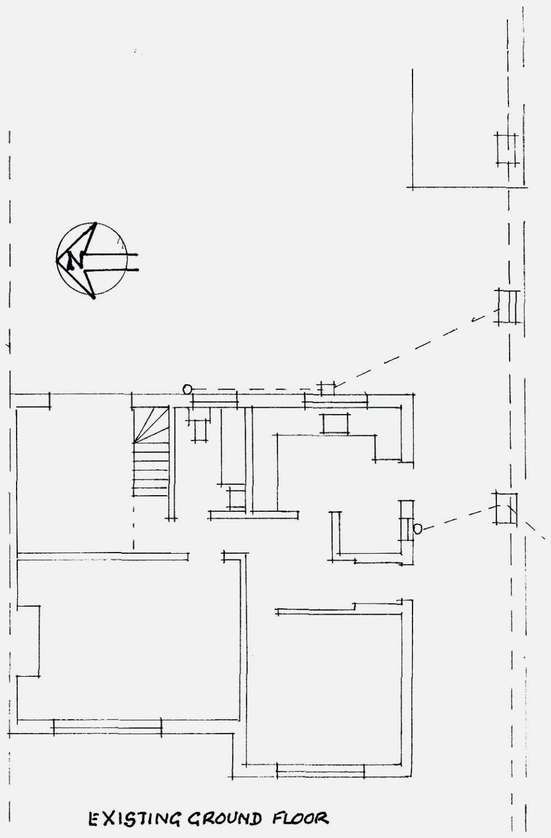

EXISTING GROUND FLOOR

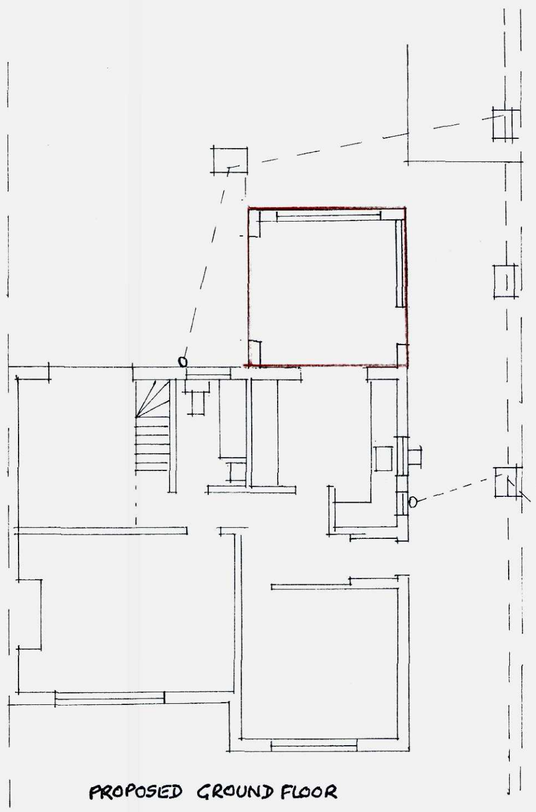

PROPOSED GROUND FLOOR

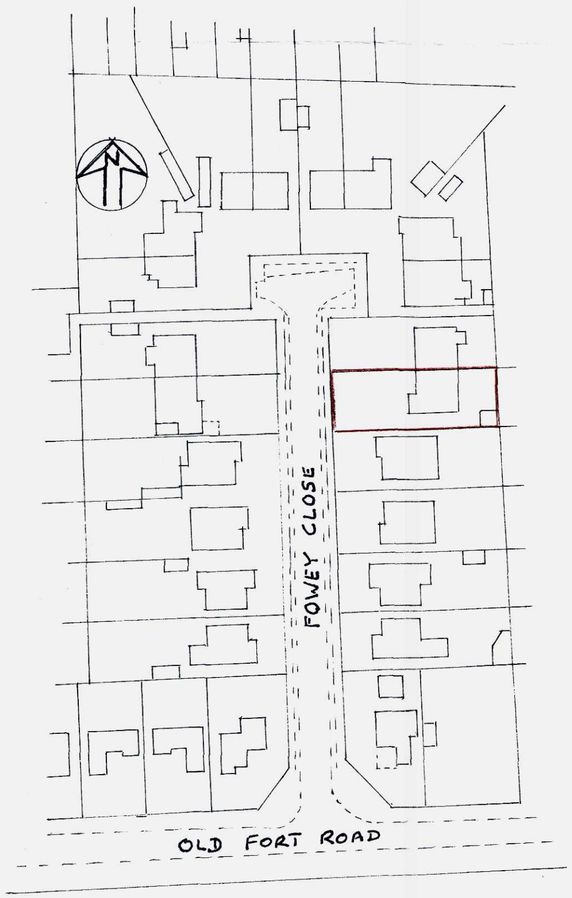

AMENDMENT

PROPOSED GROUND FLOOR KITCHEN EXTENSION TO

5, FOWEY CLOSE,
SHOREHAM BY SEA.
BN43 5HE

FOR S. THOMAS & D. FLETCHER
TEL: 01273 270021

ADUR & WORTHING
28 APR 2014
PLANNING SERVICES

DRAWN BY
DUDLEY HUME
, HOLLINGBURY TERRACE.
BRIGHTON.
BN1 7JE
TEL: 01273 508172
MOBILE: 07977 598627

ADUR & WORTHING
PLANNING SERVICES
PLAN AWDM/0362/14
DATE VALID 28/04/14

SCALE 1:100

AMENDED AS YOUR REQUEST
23.04.2014 [redacted]