




Front Elevation
South

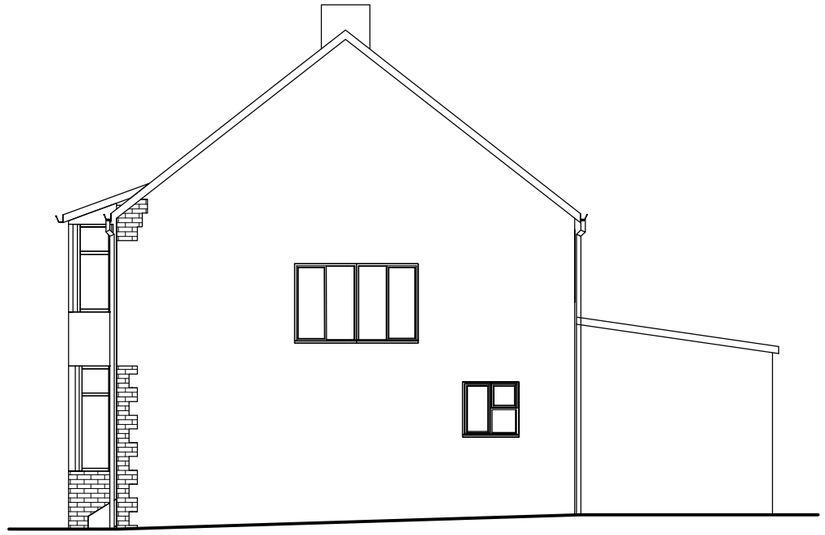

Side Elevation
East

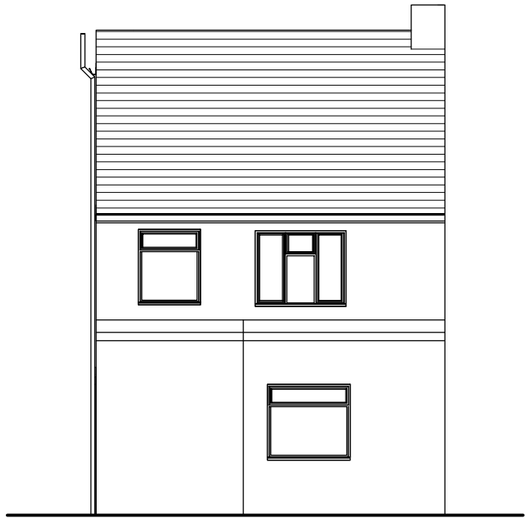

Rear Elevation
North

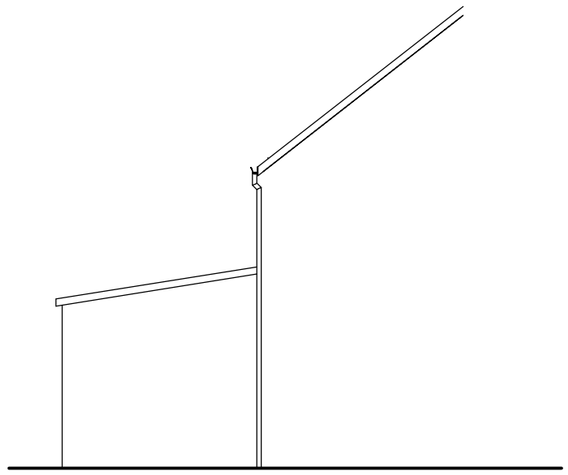

Side Elevation
West

Scale 1:100
0 0.5 1 2 3 4 5

notes:

Adjacent properties and boundaries are shown for illustrative purposes only and have not been surveyed unless otherwise stated.
Do not scale from this drawing except for planning consent purposes.
Drawing and documents are to be read in conjunction with all other project documentation and drawings, notes sheets and buildups including from the Architect, Consultants and Local Authority.

This drawing is produced as a document for use in this project only and may not be used for any other purpose. The license is granted only to the specific recipients of the drawing directly from Chaplin Farrant Wiltshire Ltd. Chaplin Farrant Wiltshire Ltd accepts no liability for the use of this drawing other than the purpose for which it was intended in connection with this project as recorded on the title block and 'File Status Code' and 'Revision'. If also issued in digital format, the data within this file may not be used for any purpose other than the information present on the paper copy of the document.

Chaplin Farrant Wiltshire Copyright © 2025. This drawing may not be reproduced in any form without Chaplin Farrant Wiltshire's prior written agreement.

REV	DATE	DESCRIPTION	DRAWN	CHECKED
A	04/02/2025	Changes made to window	EF	MW

Revisions

CFW
Architects Designers Visualisers

PLANNING

Chaplin Farrant Wiltshire Limited

Winchester
27 St. Thomas Street
Winchester
Hampshire
SO23 9HJ

London
26 St Anns Road
Holland Park
London
W11 4SR

Tel: **01962 862234**

email: studio@cfw-architects.com
www.cfw-architects.com

Mr Hunt — CLIENT

10 Adur Avenue, Shoreham — PROJECT

Existing Elevations — DRAWING

J25001w — PROJECT REF.

AE200 — DRAWING NO.

A — REVISION

28/01/2025 — DATE

1:100@A3 — SCALE

EF — DRAWN BY

MW — CHECKED BY

This drawing is copyright of the Architects and shall not be reproduced without their permission.

Check all dimensions and report any errors or omissions.