
Scale 1:200

0 5 10 15 20 25 30 Metres

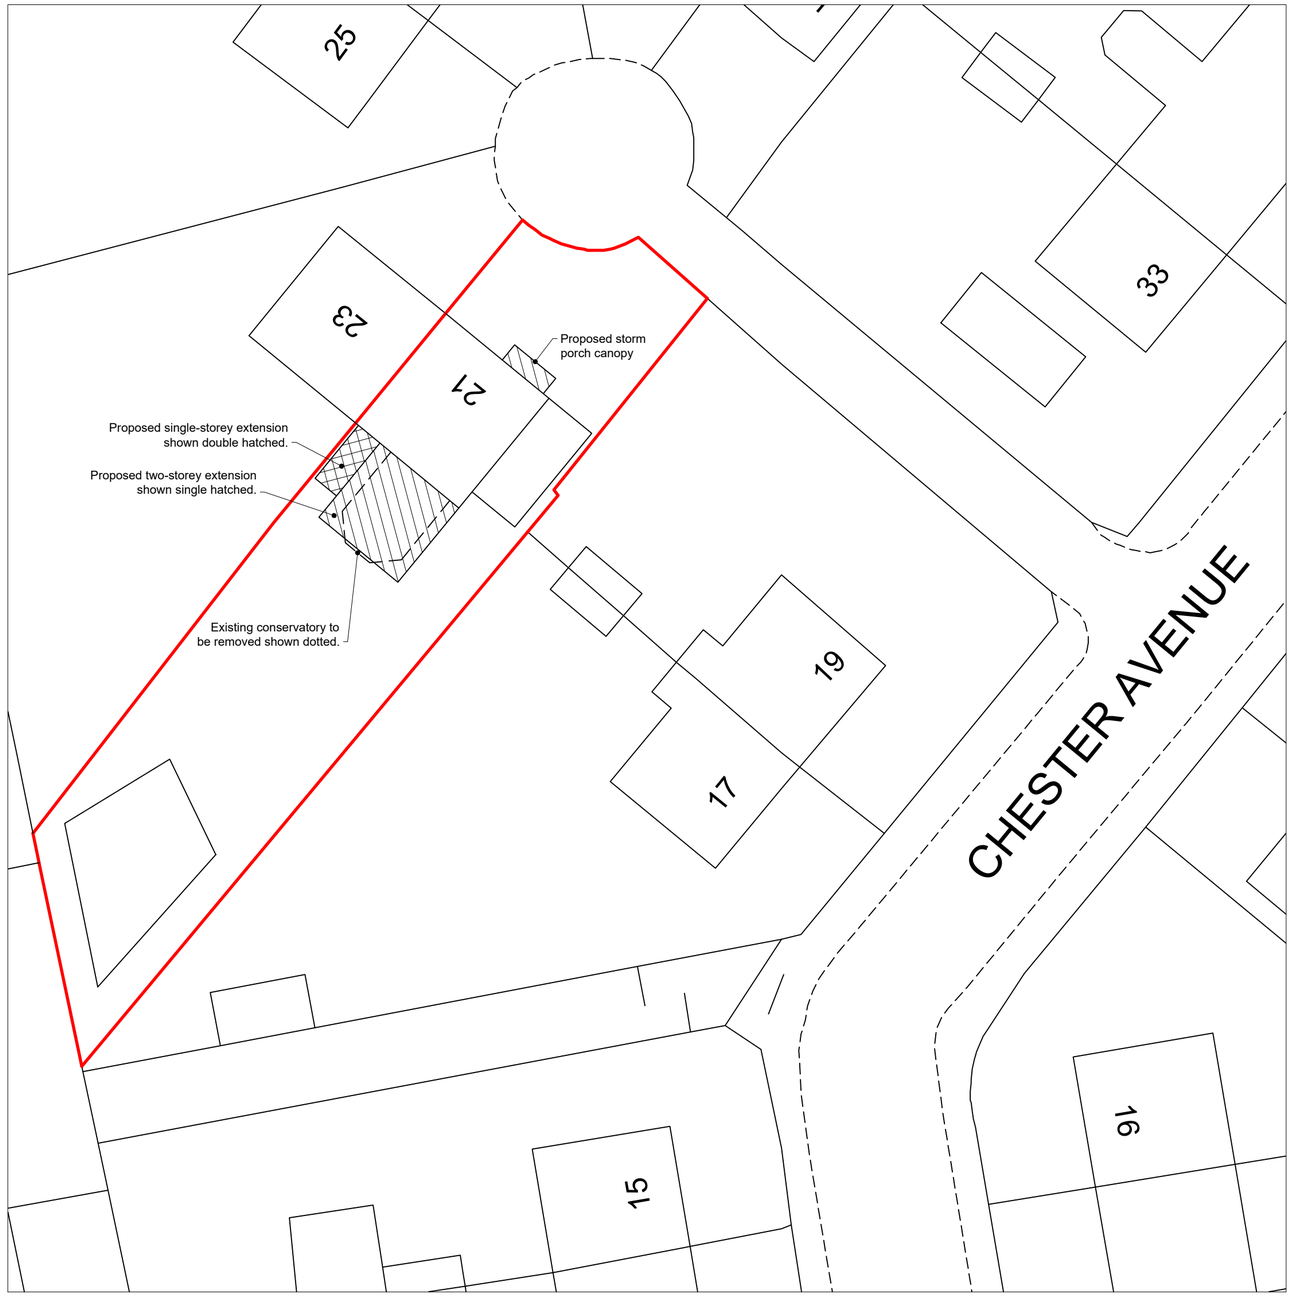


Block Plan
Scale 1:200

N

Scale 1:1250

0 20 40 60 80 100 Metres

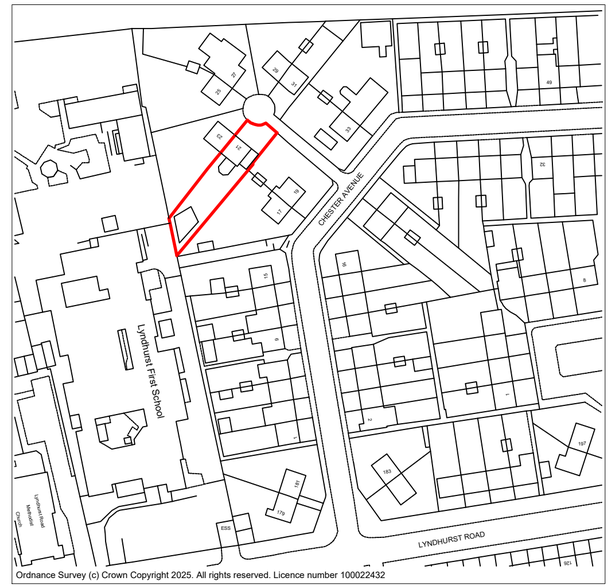

Ordnance Survey (c) Crown Copyright 2025. All rights reserved. Licence number 100022432

Location Plan
Scale 1:1250

Rev:	Description:	Date:

HORIZON DESIGN
ARCHITECTURAL TECHNOLOGY

Horizon Design Limited
4 High View
Worthing BN13 3DQ
01903 205868
info@horizon-design.co.uk
www.horizon-design.co.uk

Client:
Mr & Mrs Thomas

Project:
Extension and Alterations to:
21 Chester Avenue
Worthing
West Sussex
BN11 2EB

Drawing title:
Location & Block Plans.

Scale:
1:200 / 1:1250 @ A2

Date: 28.01.25
Drawn: KWF

Drawing number: 3196-02
Revision: -