

NOTICE/0004/17
AMENDED
Revised 27/6/17

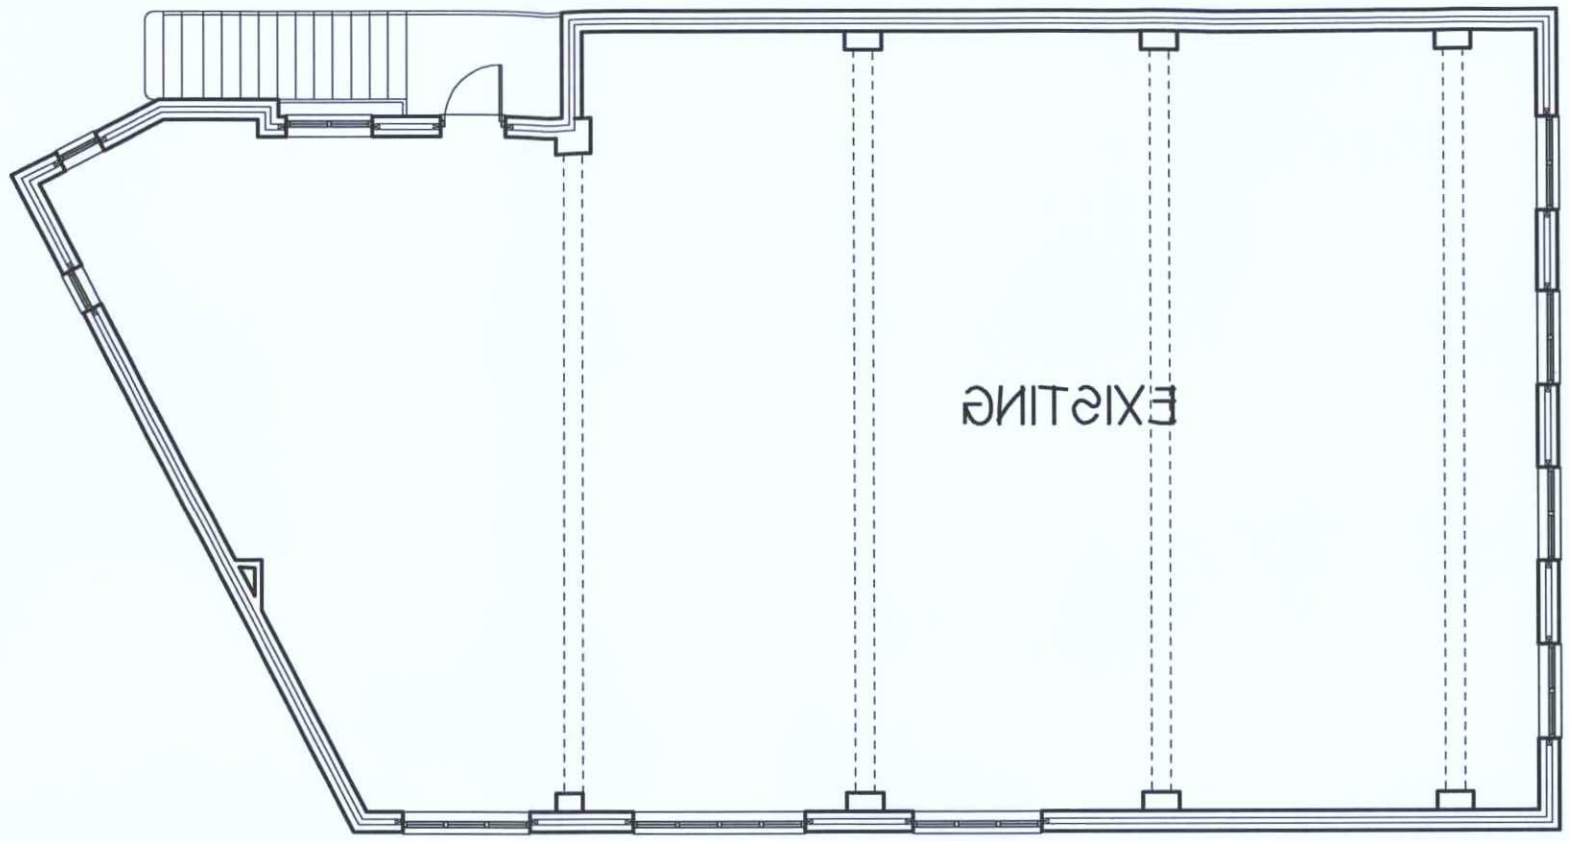

FIRST FLOOR PLAN

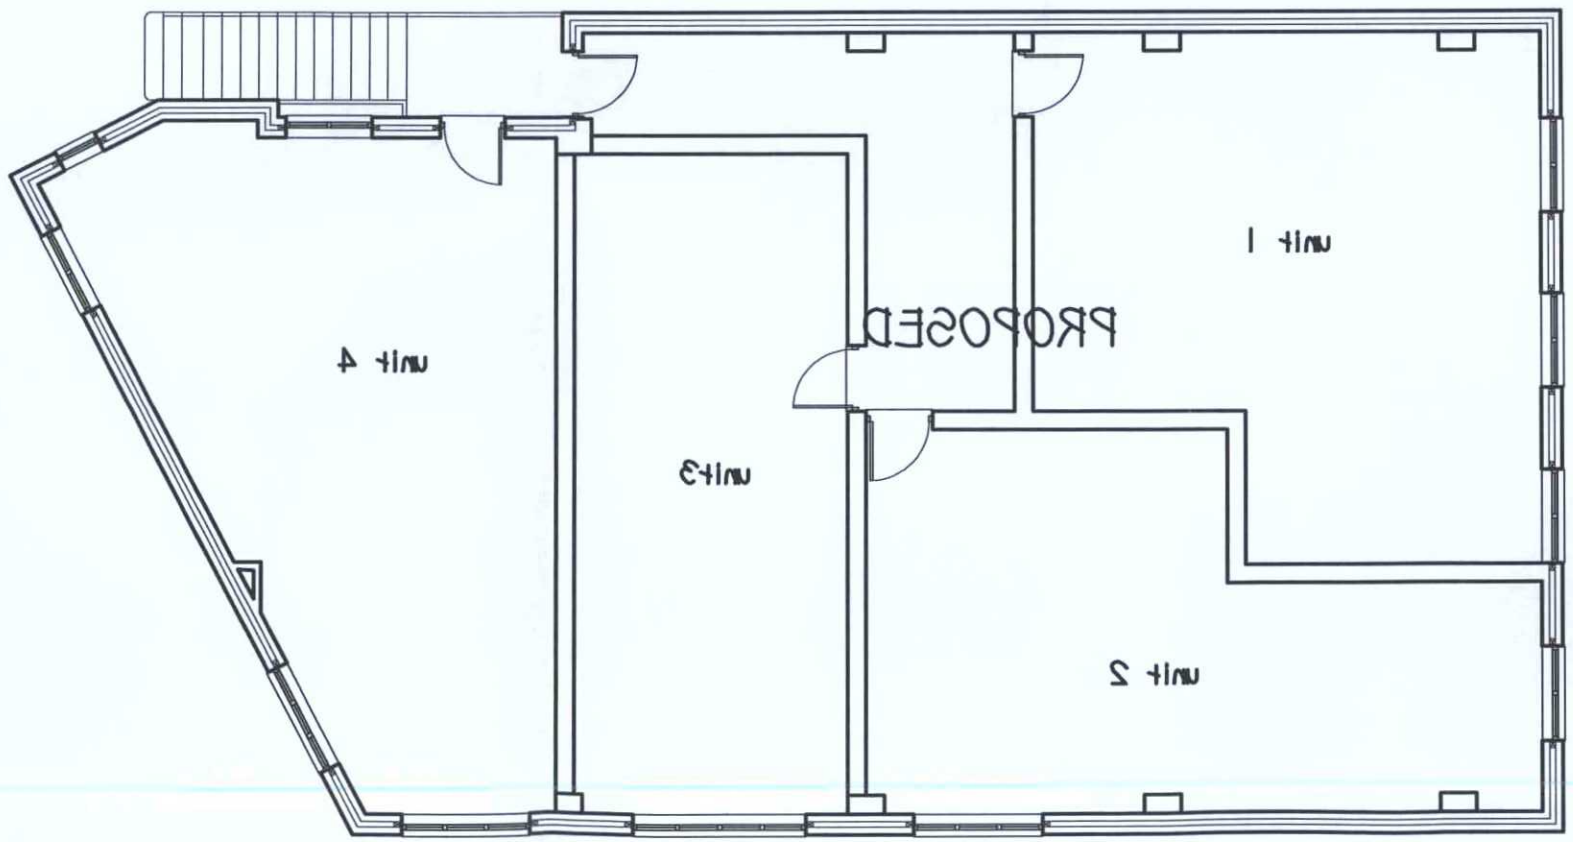

STEPHEN BROMLEY ASSOCIATES
5 WEST ST SHOREHAM BY SEA
WEST SUSSEX

PROPOSED ALTERATION
OFFICE TO DOMESTIC

AT SCALE 1-100

6-8 HIGH ST SHOREHAM BY SEA

Drawing No SWB-DR1a A3