1:100 Scale in Meters
0 1 2 3 4 5 10

NOTES

A3

This drawing is copyright and shall not be reproduced nor used for any other purpose without written permission of the authors.

Do not copy from this drawing, use figured dimensions only.

The drawing must be read in conjunction with all other related drawings and documentation.

It is the contractor's responsibility to ensure compliance with the Building Regulations.

It is the contractor's responsibility to check all dimensions on site, any discrepancy to be reported immediately.

Details and sizes shown are indicative only and are subject to confirmation by the relevant Specialist Sub-contractor.

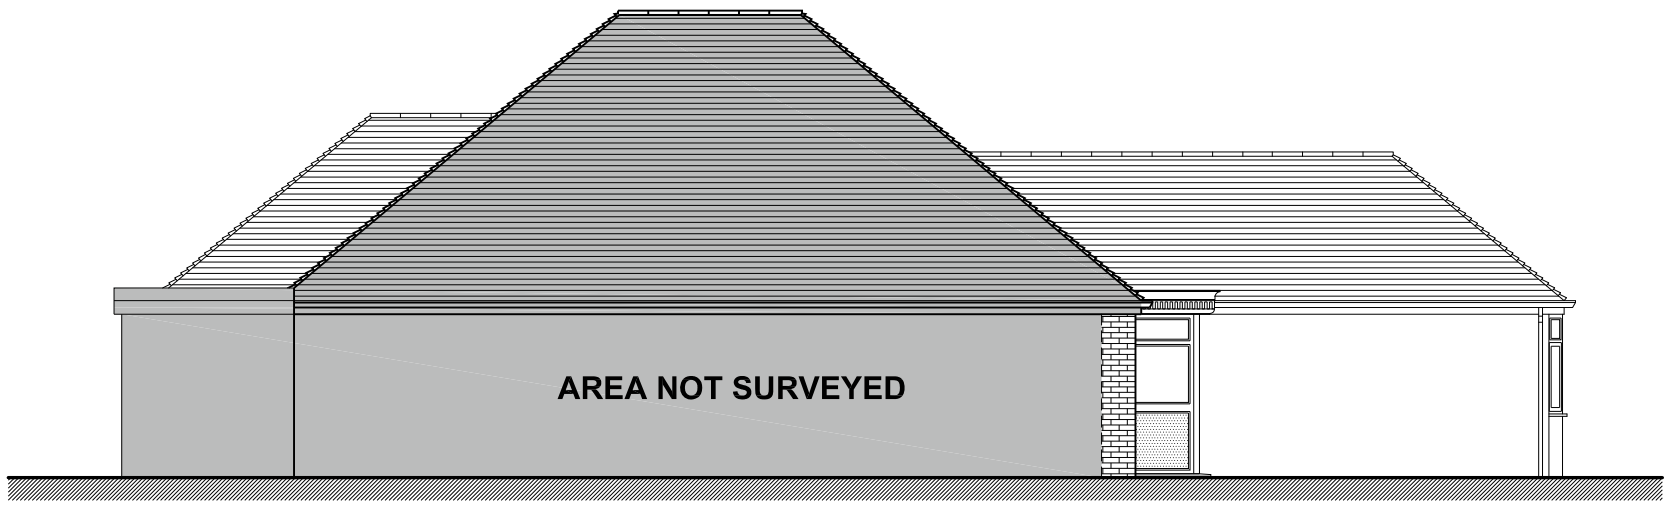

EXISTING ELEVATION A @ 1:100
SOUTH ELEVATION



EXISTING ELEVATION B @ 1:100
EAST ELEVATION

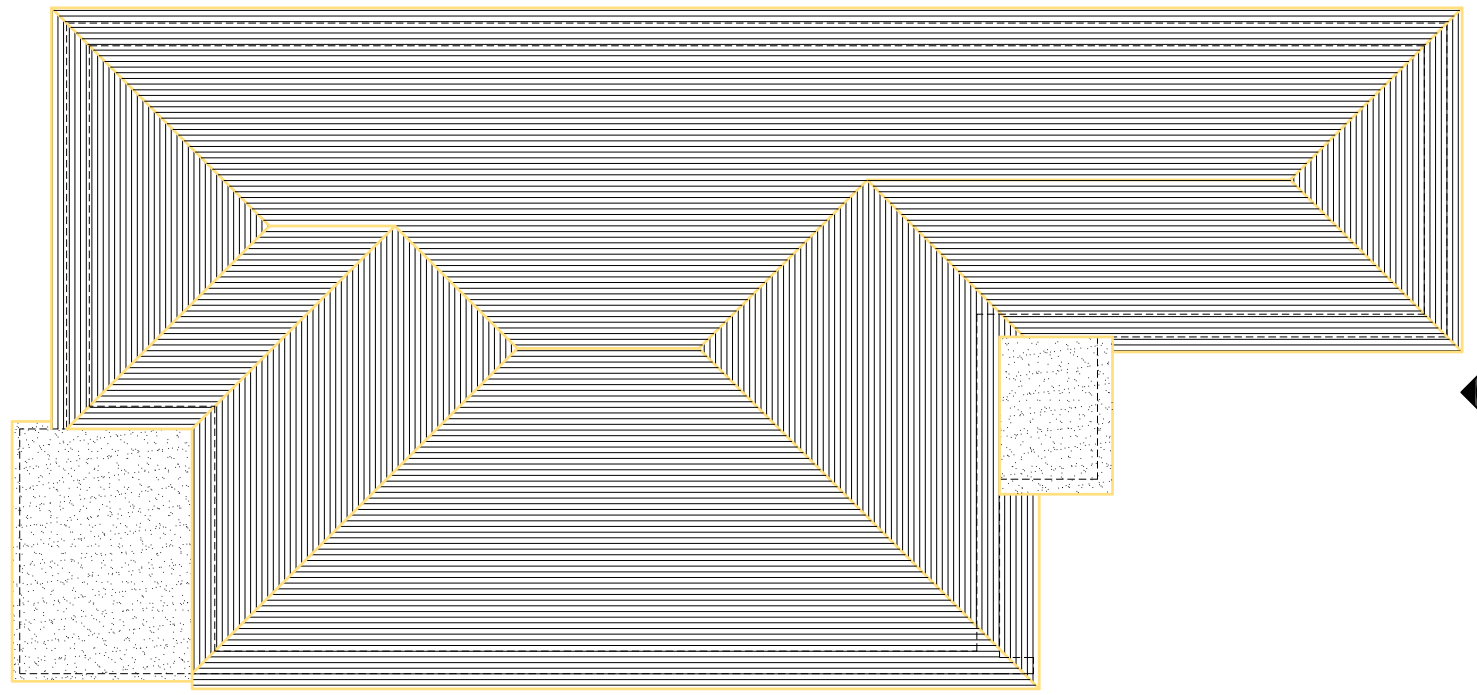

EXISTING ROOF PLAN @ 1:100





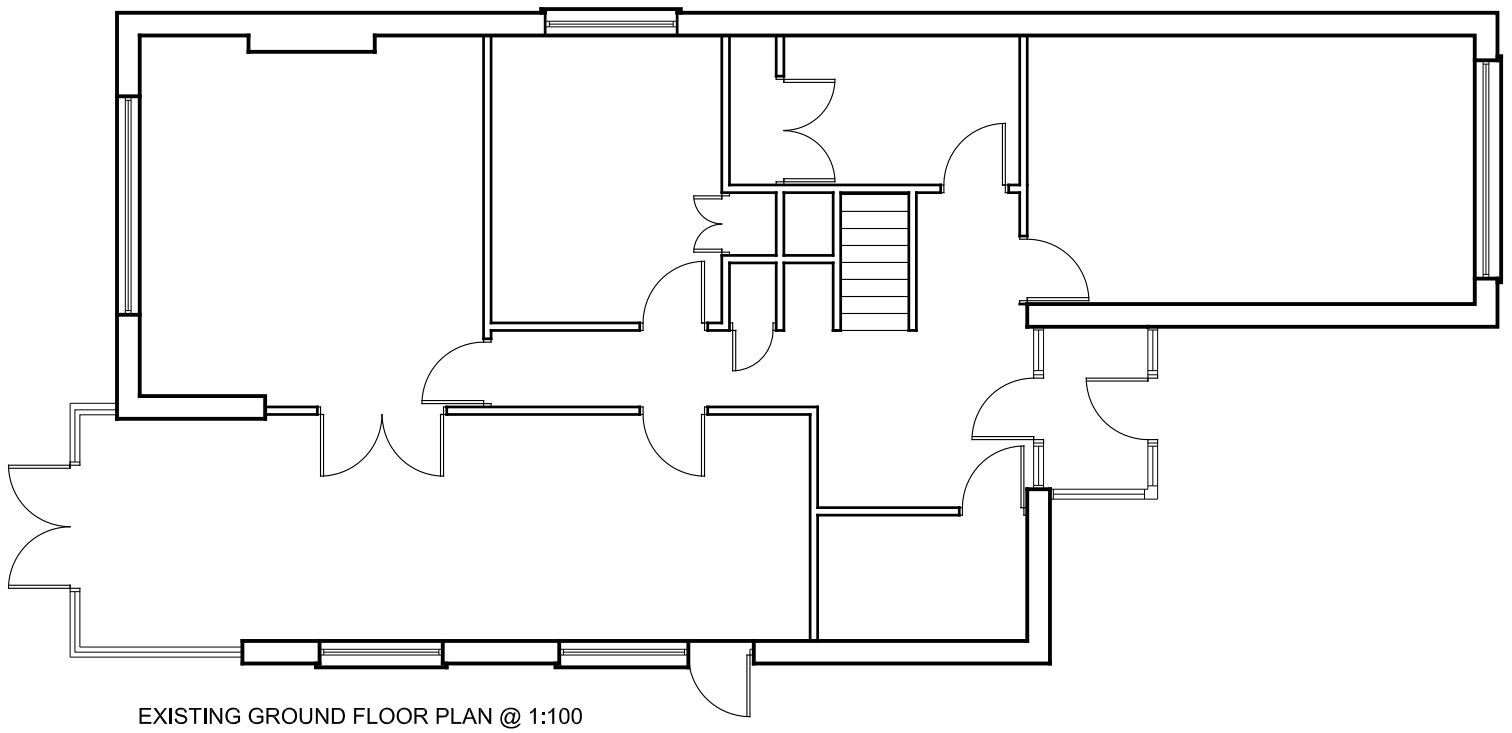

EXISTING GROUND FLOOR PLAN @ 1:100

Revisions

Rev	Date	Description	By
A	20.07.22	Existing Floor Plan Added Elevation Names amended	LJ

BLB CHARTERED SURVEYORS

BLB House, 15-16 Hunns Mere Way
Brighton BN2 6AH
t: 01273 301 888
enquiries@blbsurveyors.co.uk
blbsurveyors.co.uk

Client:
MR D SINDEN

Project:
1A GREENWAYS
SOUTHWICK
EAST SUSSEX
BN42 4QJ

Drawing Title:
ALTERATIONS TO FRONT PORCH
EXISTING

Scale: AS STATED (when printed @ A3)	Drawn By: RS	Date: 20/04/21
	Checked By: JS	Date: 20/04/21

Preliminary ☐ Planning ☒ Tender ☐ Construction ☐

Job: 21009 Dwg No: 101 Rev: A

A3

Issue: PLANNING