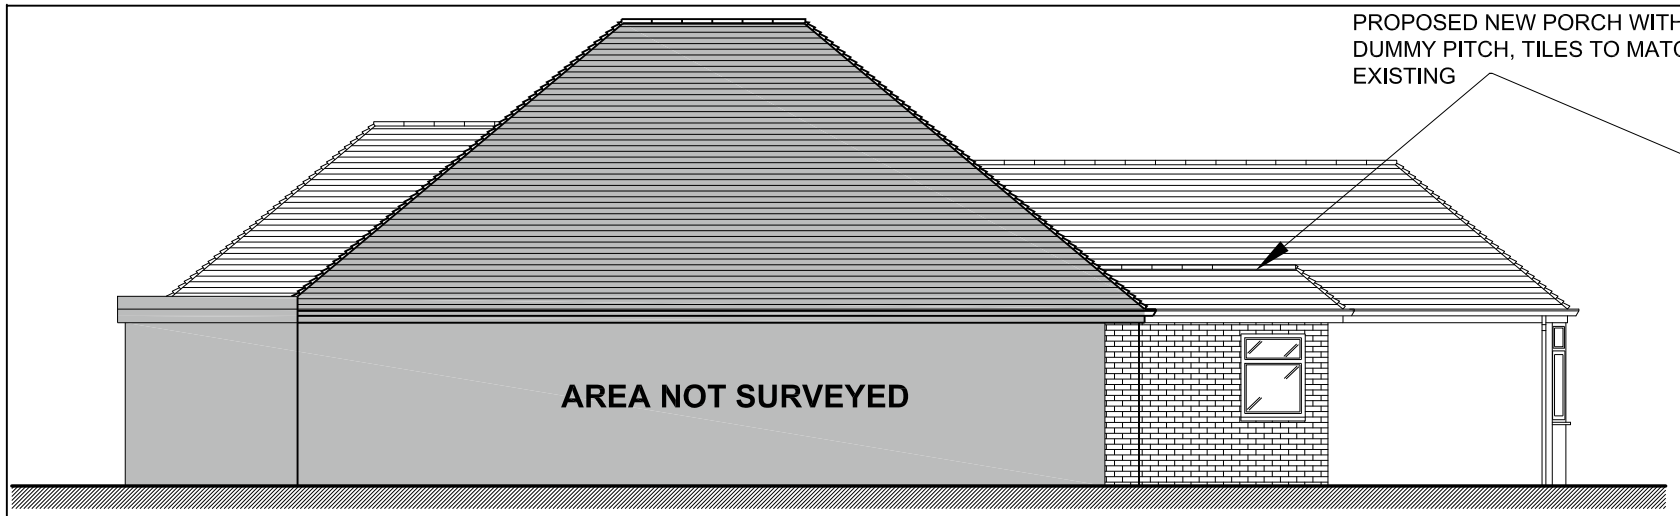


PROPOSED ELEVATION A @ 1:100



PROPOSED ELEVATION B @ 1:100

PROPOSED NEW PORCH WITH DUMMY PITCH, TILES TO MATCH EXISTING

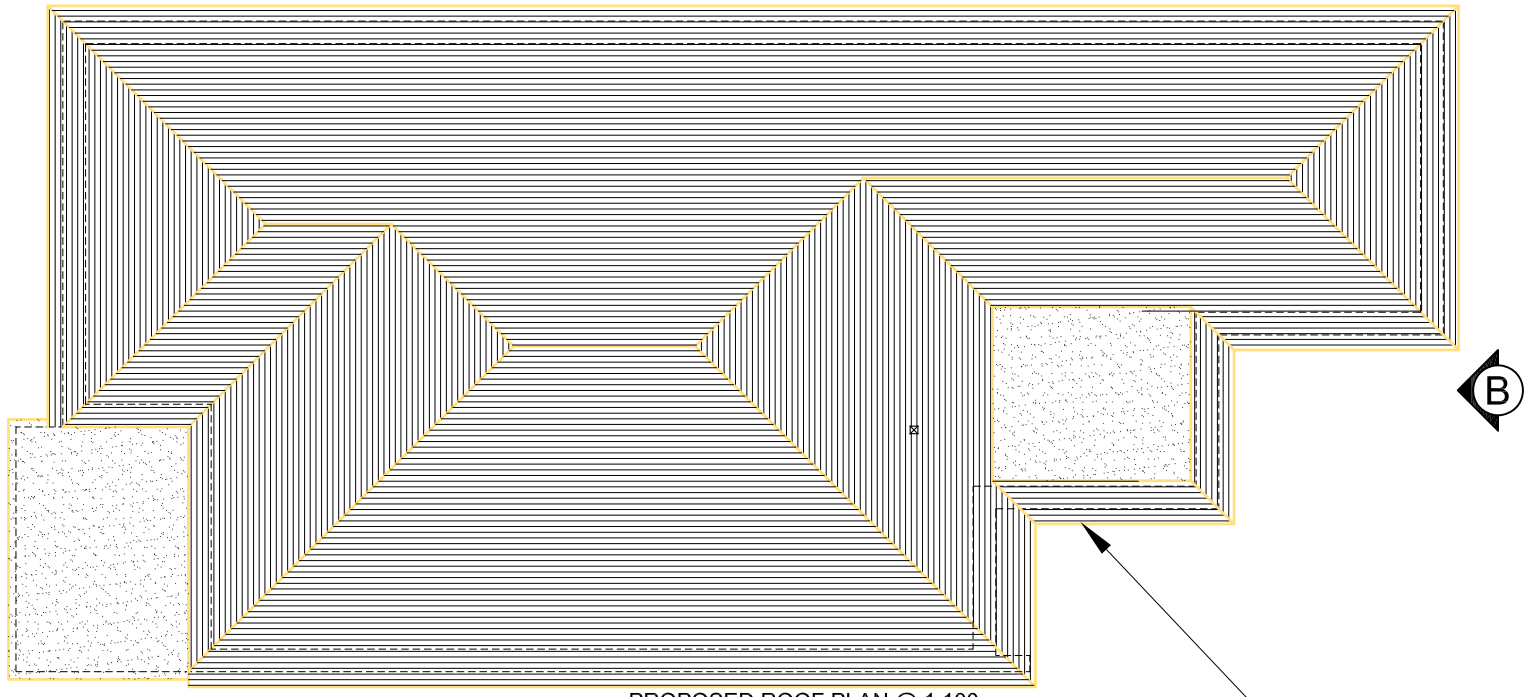

PROPOSED ROOF PLAN @ 1:100

PROPOSED NEW PORCH WITH DUMMY PITCH, TILES TO MATCH EXISTING




PROPOSED NEW DOOR SET

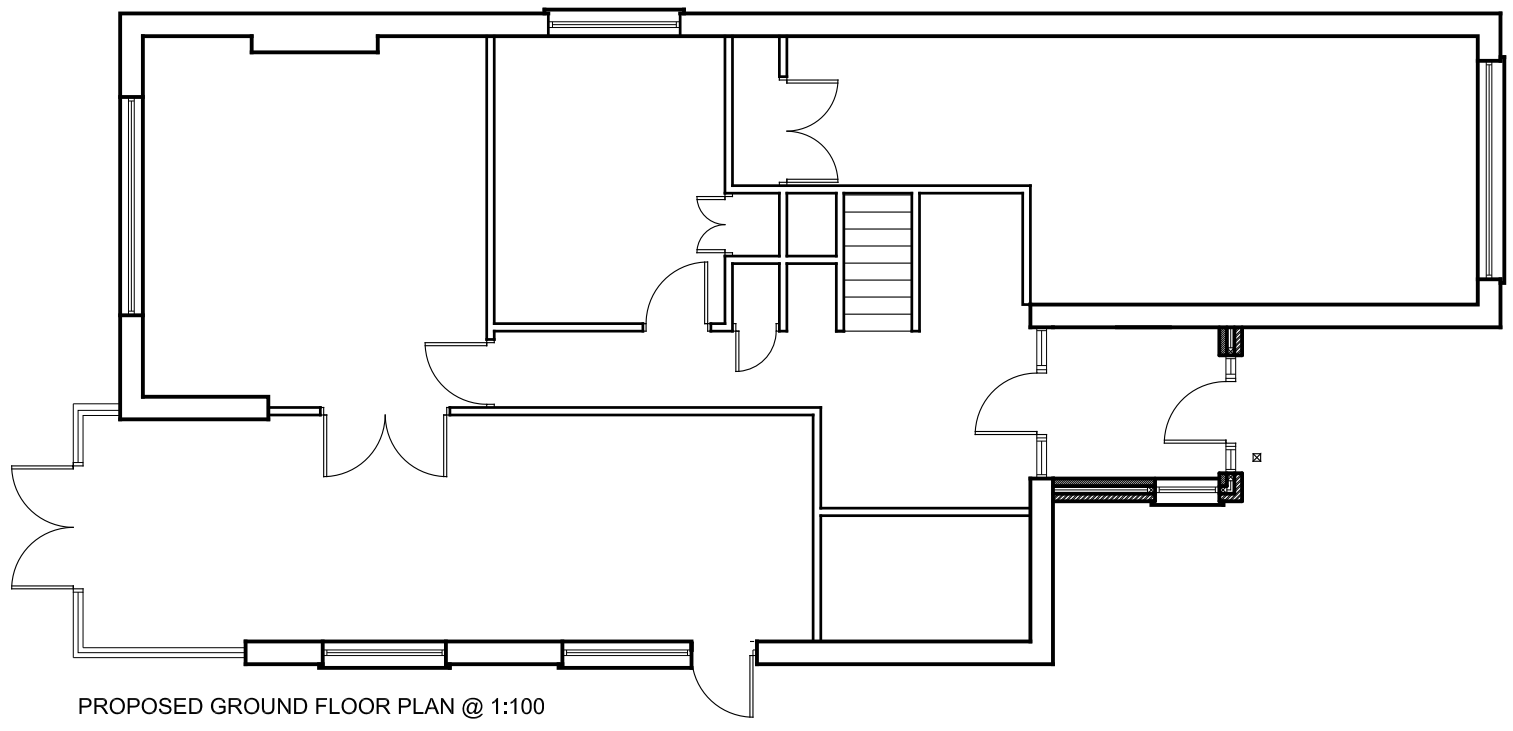

PROPOSED GROUND FLOOR PLAN @ 1:100

1:100 Scale in Meters

0 1 2 3 4 5 10

## NOTES

A3

This drawing is copyright and shall not be reproduced nor used for any other purpose without written permission of the authors.

Do not copy from this drawing, use figured dimensions only.

The drawing must be read in conjunction with all other related drawings and documentation.

It is the contractor's responsibility to ensure compliance with the Building Regulations.

It is the contractor's responsibility to check all dimensions on site, any discrepancy to be reported immediately.

Details and sizes shown are indicative only and are subject to confirmation by the relevant Specialist Sub-contractor.

Revisions

| Rev | Date | Description | By |
|---|---|---|---|
| A | 20.07.22 | Proposed Floor Plan Added<br>Elevation Names amended | LJ |

BLB CHARTERED SURVEYORS

BLB House, 15-16 Hunns Mere Way
Brighton BN2 6AH
t: 01273 301 888
enquiries@blbsurveyors.co.uk
blbsurveyors.co.uk

Client: MR D SINDEN

Project:
1A GREENWAYS
SOUTHWICK
EAST SUSSEX
BN42 4QJ

Drawing Title:
ALTERATIONS TO FRONT PORCH
PROPOSED

| | | |
|---|---|---|
| Scale: AS STATED (when printed @ A3) | Drawn By: RS | Date: 20/04/21 |
| | Checked By: JS | Date: 20/04/21 |

Preliminary ☐ Planning ☒ Tender ☐ Construction ☐

Job: 21009 Dwg No: 102 Rev: A

A3

PLANNING

Issue