T.P. OFFICE COPY

BOROUGH OF WORTHING
DEPOSITED 29/8/07
T.P. REF NO
WB /07/1085/ju

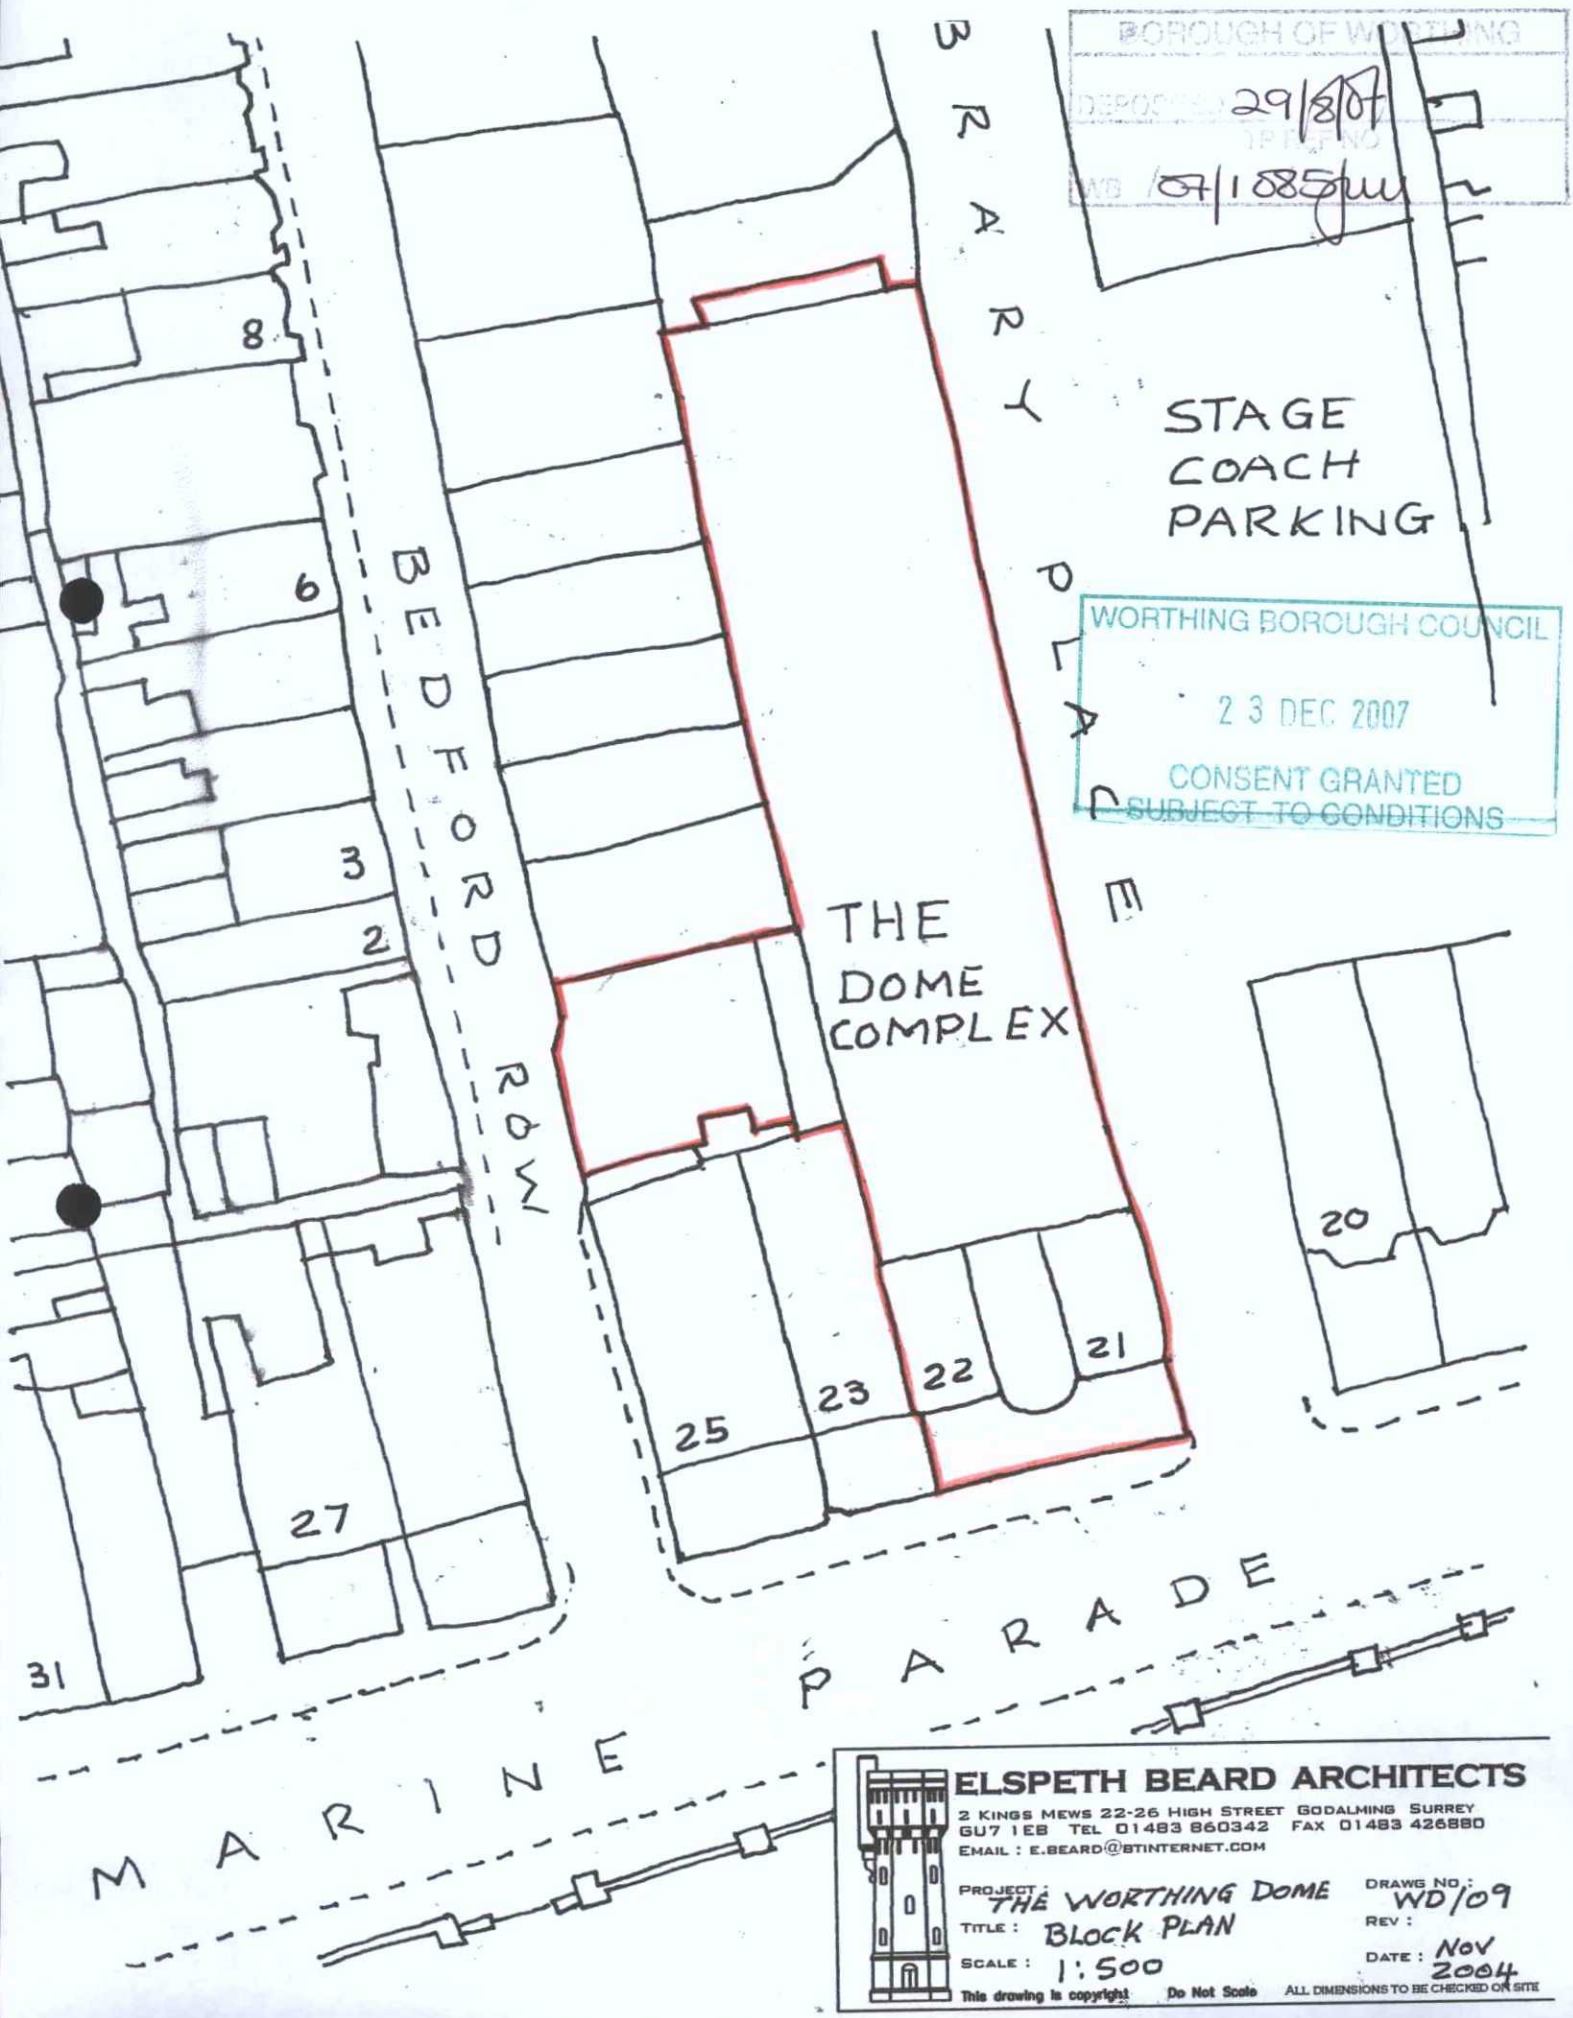

WORTHING BOROUGH COUNCIL
23 DEC 2007
CONSENT GRANTED
SUBJECT TO CONDITIONS

ELSPETH BEARD ARCHITECTS
2 KINGS MEWS 22-26 HIGH STREET GODALMING SURREY
GU7 1EB TEL 01483 860342 FAX 01483 426880
EMAIL : E.BEARD@BTINTERNET.COM

PROJECT : THE WORTHING DOME
DRAWG NO : WD/09
TITLE : BLOCK PLAN
REV :
SCALE : 1:500
DATE : NOV 2004

This drawing is copyright Do Not Scale ALL DIMENSIONS TO BE CHECKED ON SITE