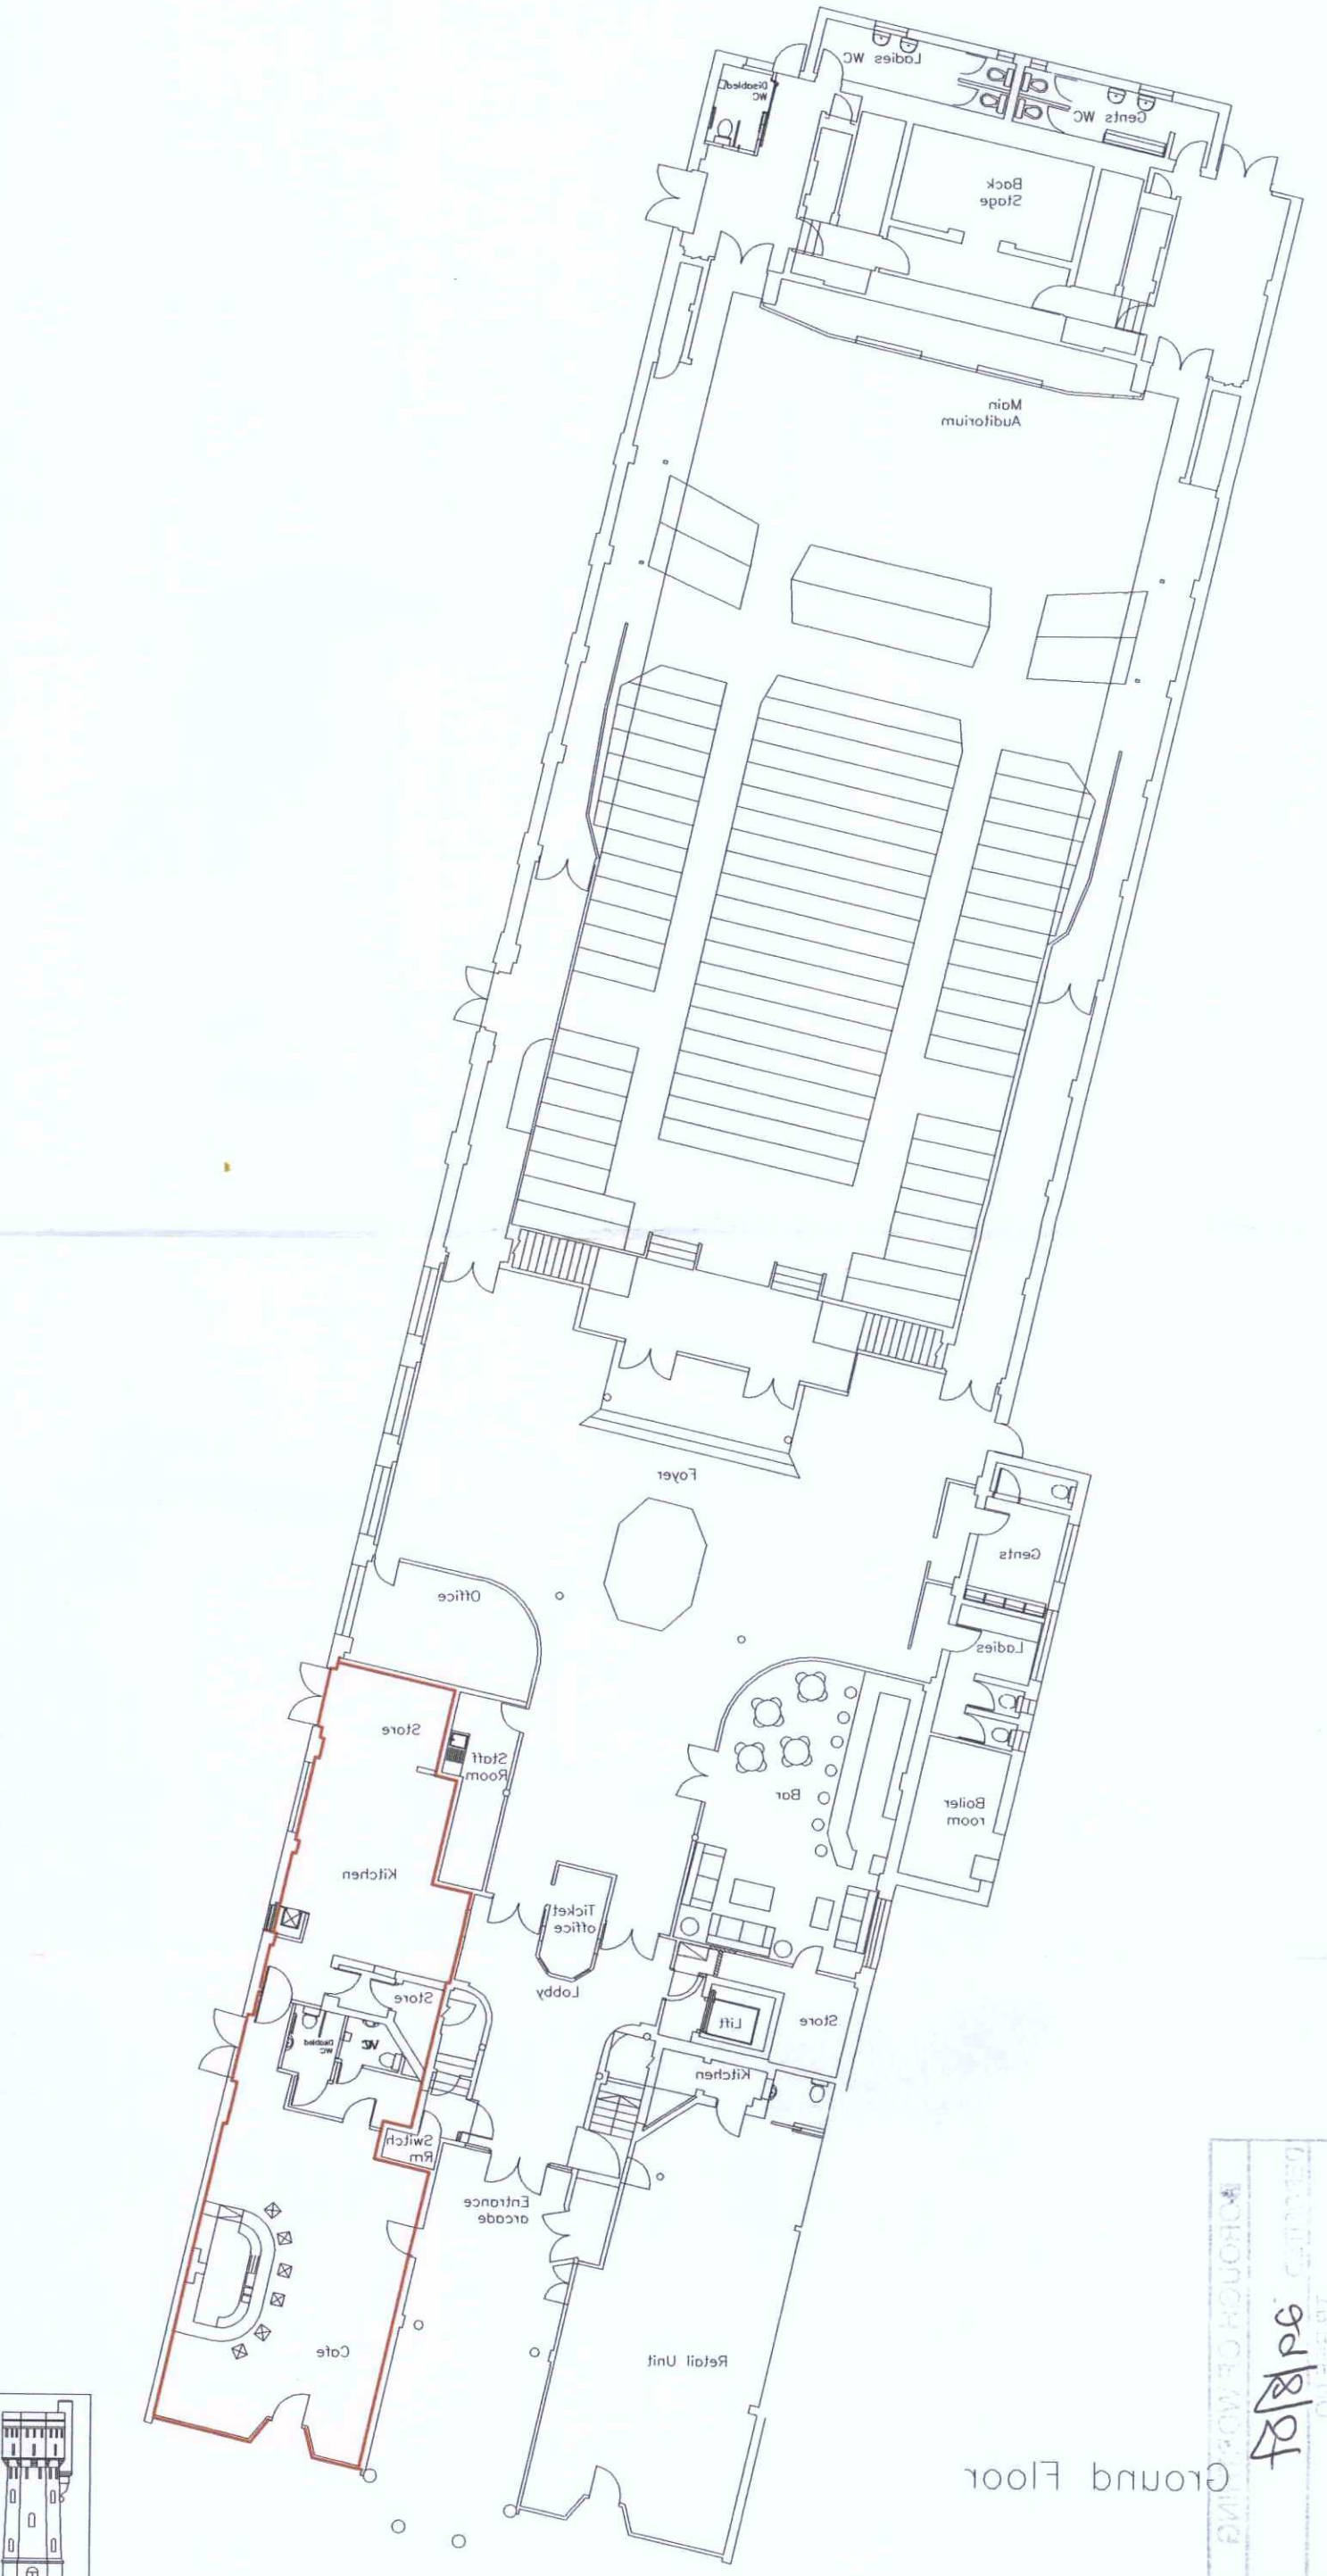


Ground Floor

WORTHING BOROUGH COUNCIL
CONSENT GRANTED SUBJECT TO CONDITIONS
2 7 DEC 2007

COPY OFFICE T.P.

ELSPETH BEARD ARCHITECT LTD
2 Kings Mews, 22–26 High Street Godalming Surrey
GU7 1EB Tel 01483 860342 Fax 01483 429880
Email : e.beard@btinternet.com

PROJECT : WORTHING DOME
TITLE : PROPOSED GROUND FLOOR
Scale : NTS
Date : Feb 08
Drawg No : WD/200
REV : A

THIS DRAWING IS COPYRIGHT
ALL DIMENSIONS TO BE CHECKED ON SITE

WD/1988/07