

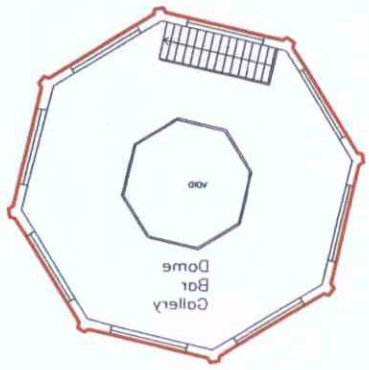



Third Floor

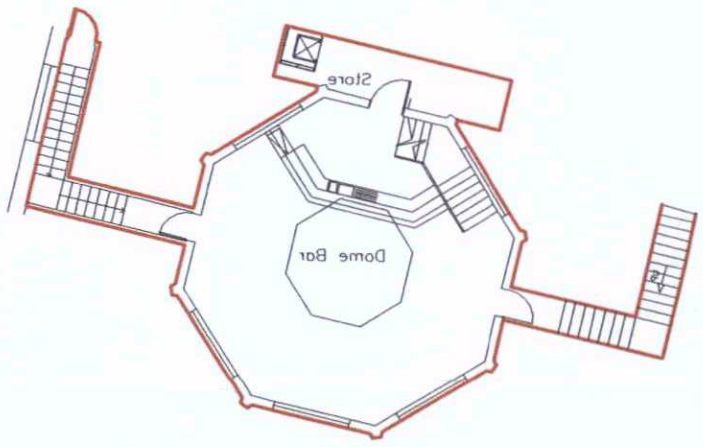


Second Floor

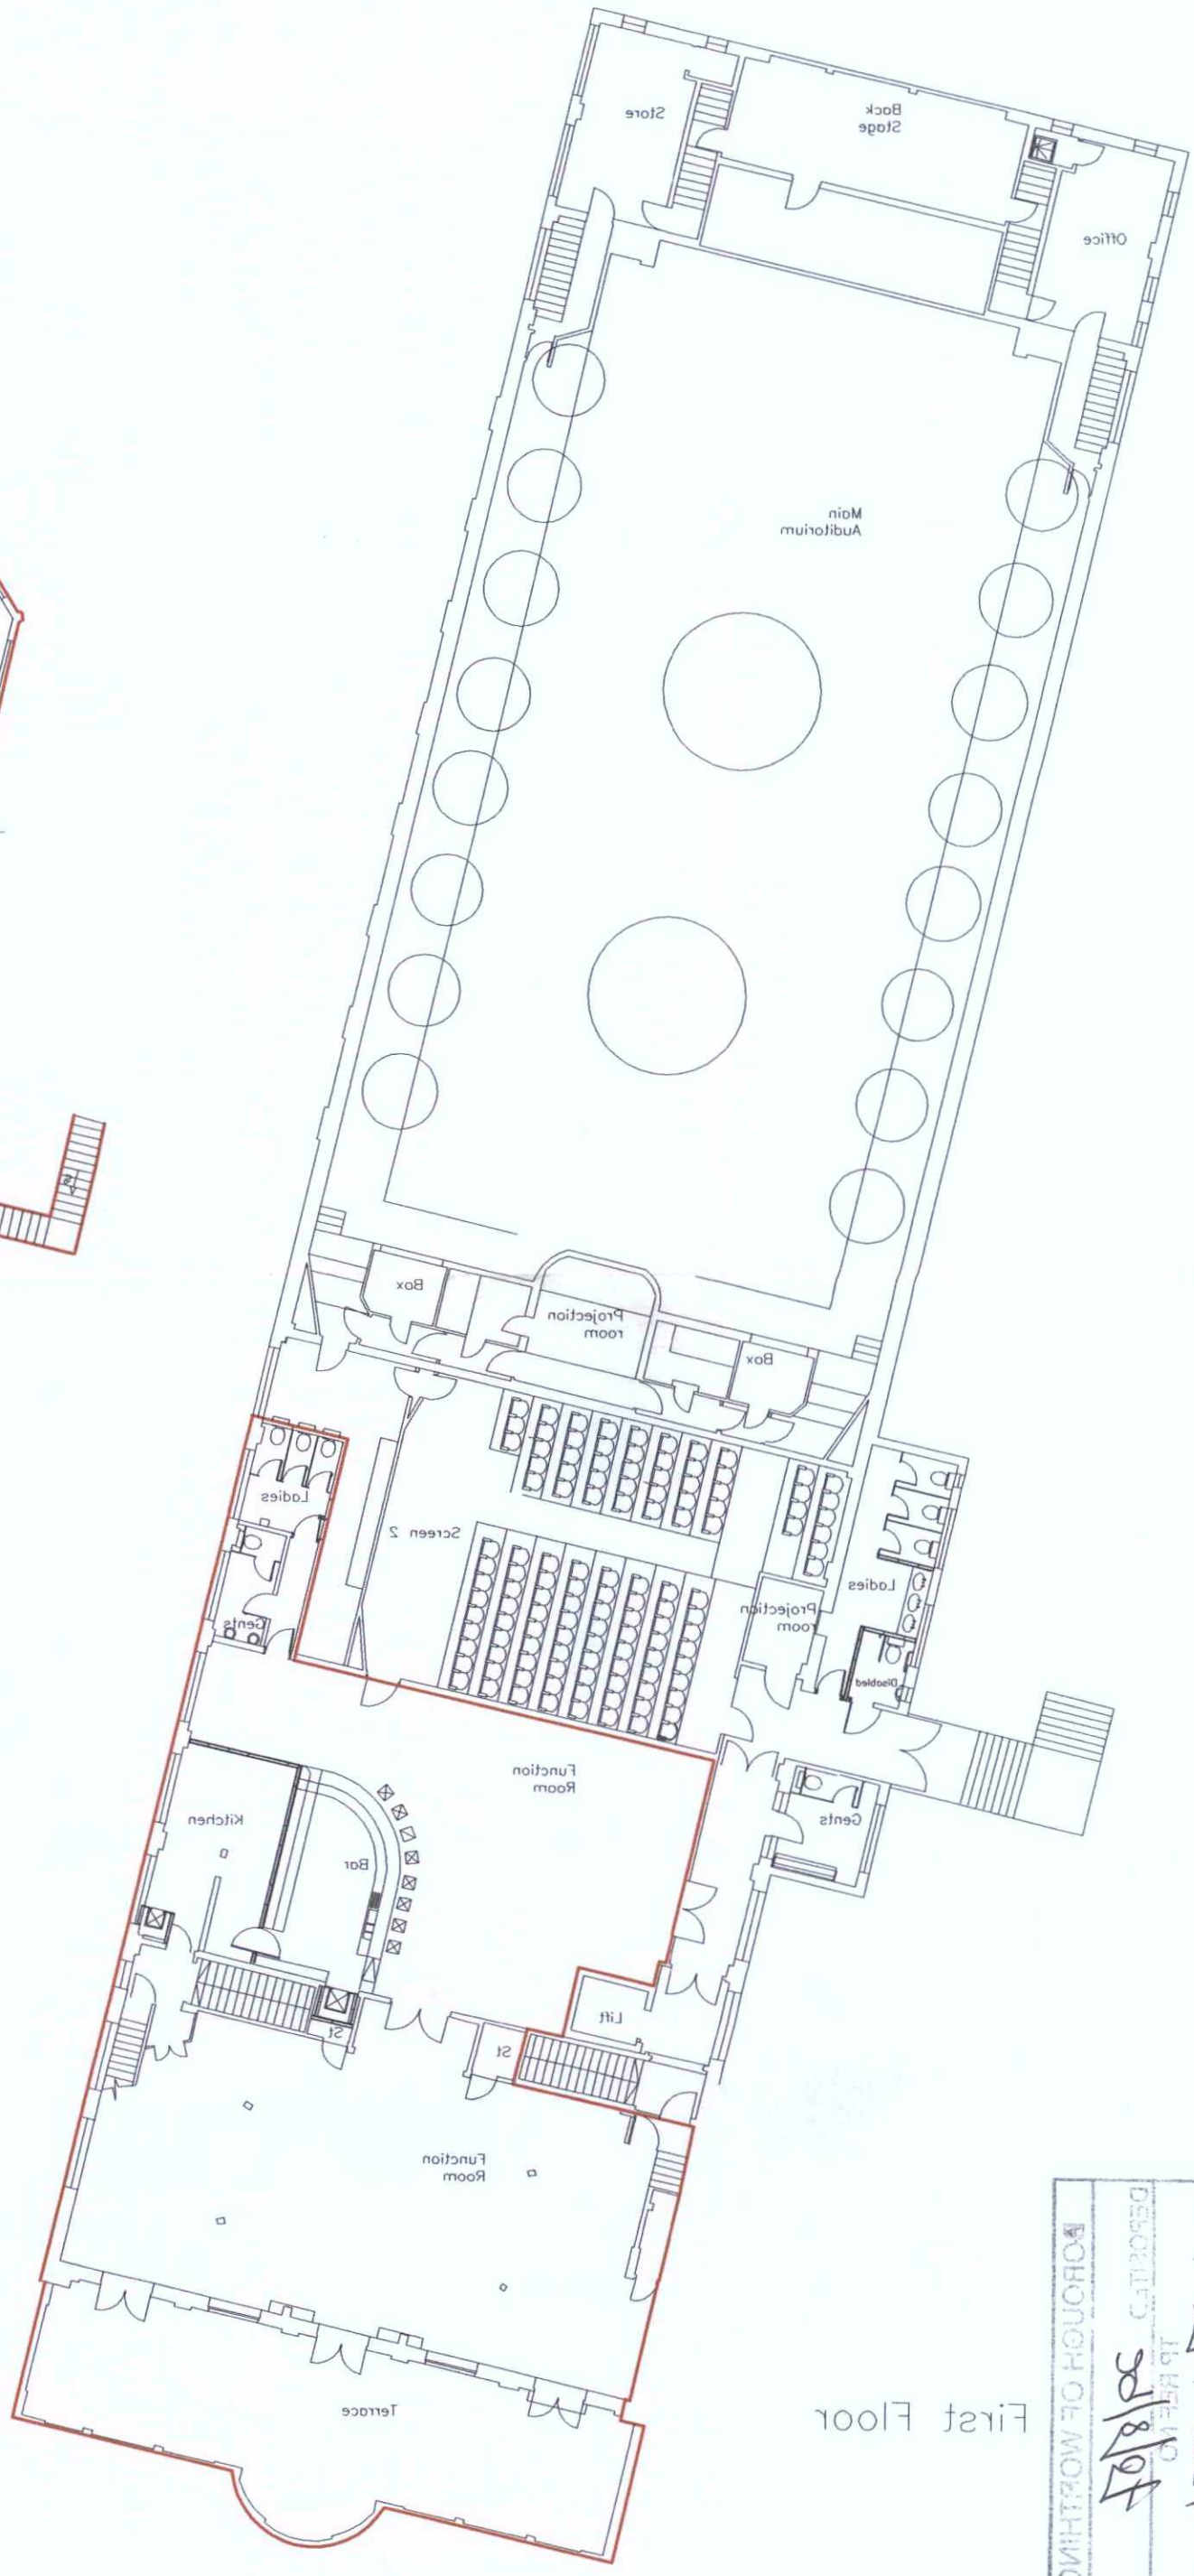


First Floor

WORTHING BOROUGH COUNCIL
CONSENT GRANTED
SUBJECT TO CONDITIONS
2 3 DEC 2007

T.P. OFFICE COPY

ELSPETH BEARD ARCHITECT LTD
2 Kings Mews, 22–26 High Street Godalming Surrey
GU7 1EB Tel 01483 860342 Fax 01483 429880
Email : e.beard@btinternet.com

PROJECT : WORTHING DOME
TITLE : PROPOSED 1st, 2ND & 3RD FLOOR
REV : A
Scale : NTS
Date : Feb 06
Drawg No : WD\201
THIS DRAWING IS COPYRIGHT
ALL DIMENSIONS TO BE CHECKED ON SITE

WD \ 01 \ 08