T.P. OFFICE COPY
BOROUGH OF WORTHING
DEPOSITED 25/10/07
TP. REF. No.
WB/ 5711.195/LBC
WORTHING BOROUGH COUNCIL
- 4 DEC 2007
CONSENT GRANTED
SUBJECT TO CONDITIONS

NOTES:

GENERAL NOTES:

- All drawings are a copyright of 'Elspeth Beard Architects' and may not be reproduced or copied fully or in part without express permission.
- Drawing to be read in conjunction with the Structural Engineers drawings and the Mechanical and Electrical Engineers drawings.
- Figured dimensions shall be used in preference to scaled dimensions. All dimensions shall be checked on site before commencing works.
- All works shall comply with the latest building regulations and be to satisfaction of the local authority.
- Workmanship and methods of construction shall be at least to the standard prescribed by the relevant codes of practice.
- Materials shall be suitable for the purpose for which they are used and quality shall not be lower than that defined in the relevant British or continental standard so designated.
- Contractor should allow for careful propping up of existing structure, wherever necessary.
- For all drainage and all other services refer to MDA's drawings.

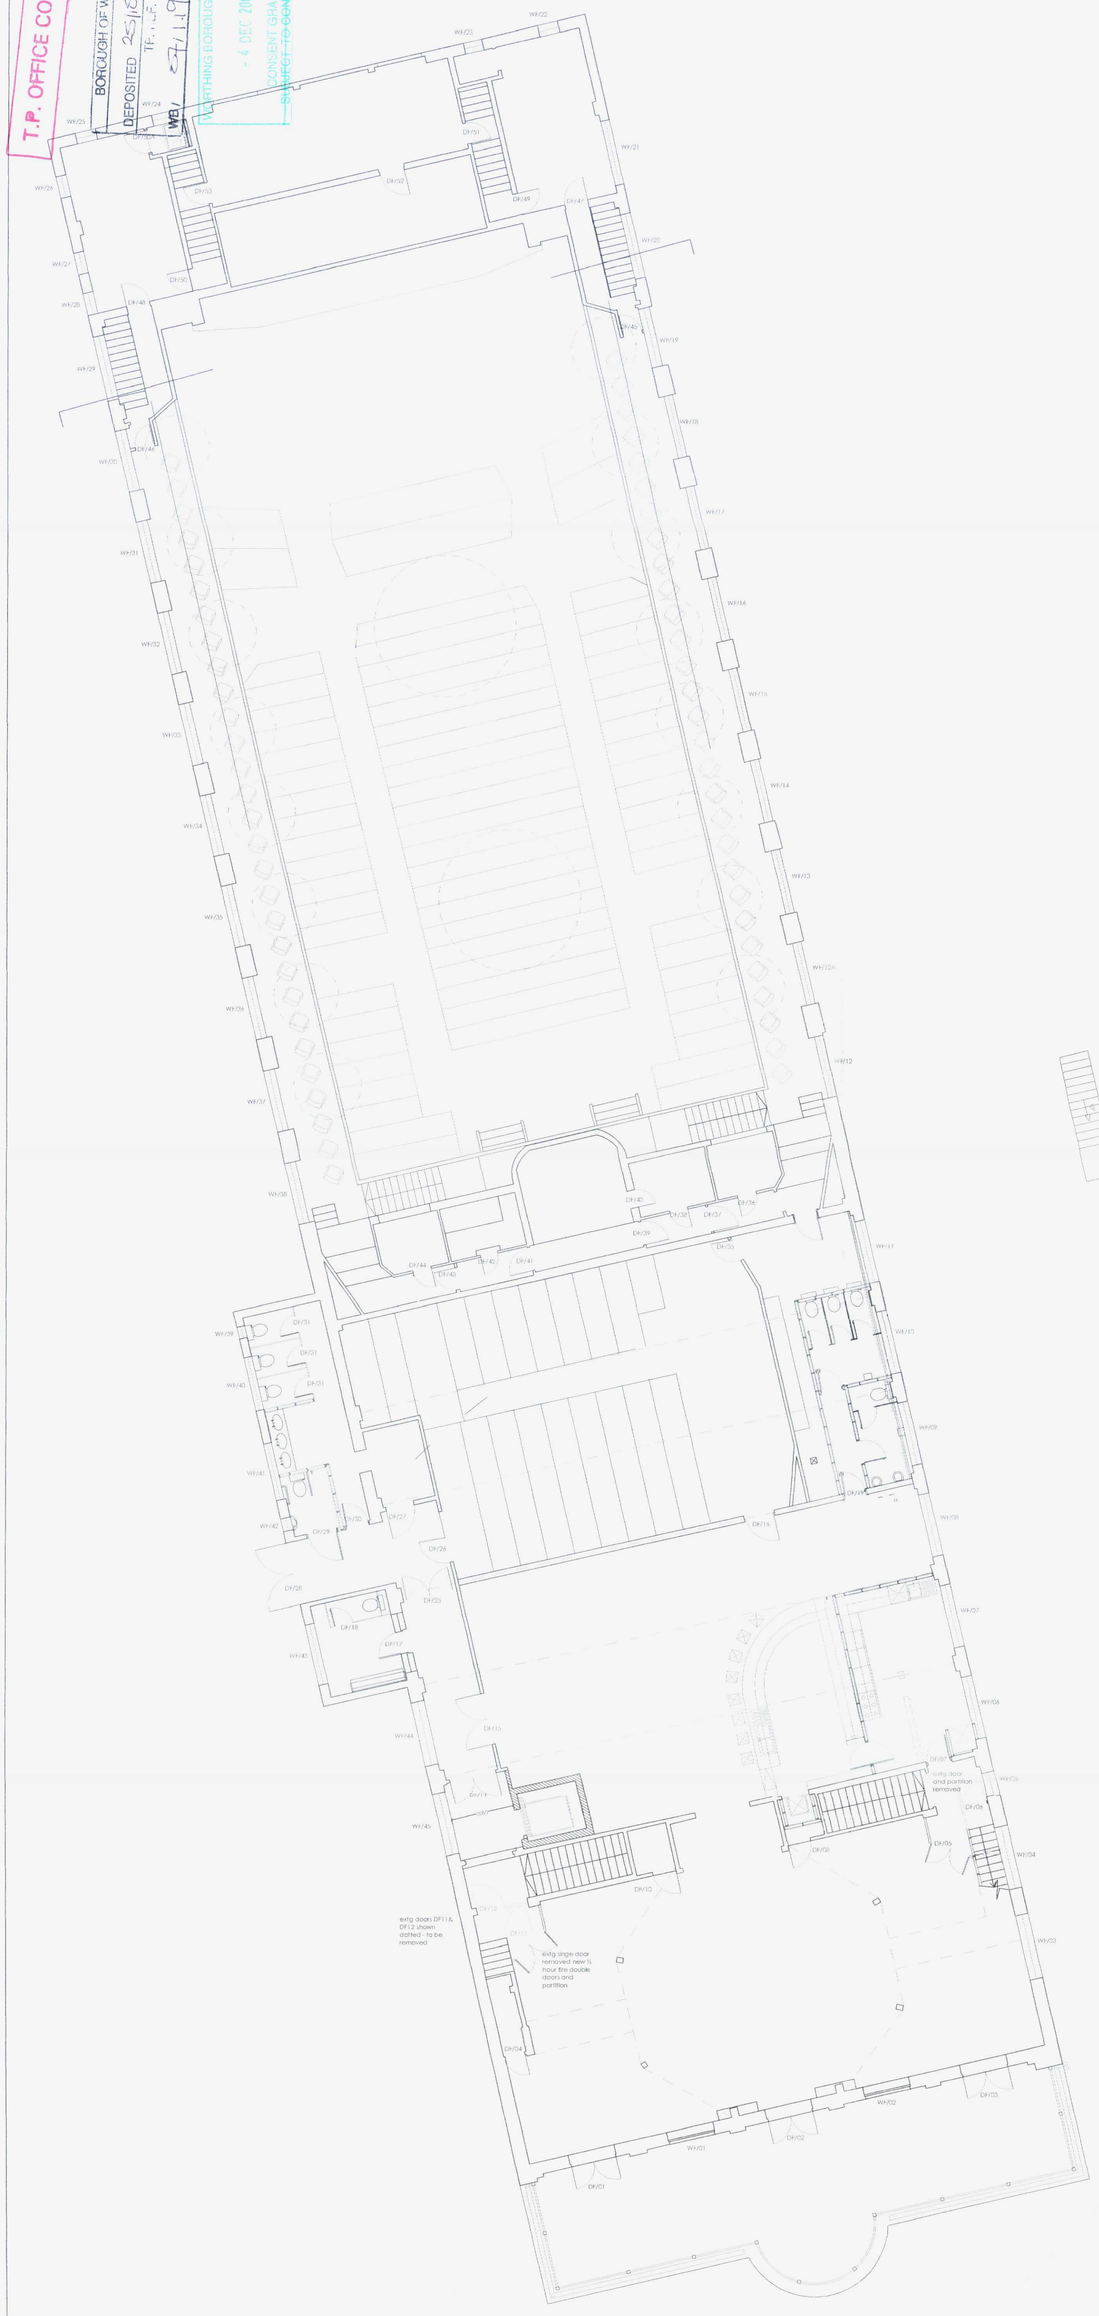

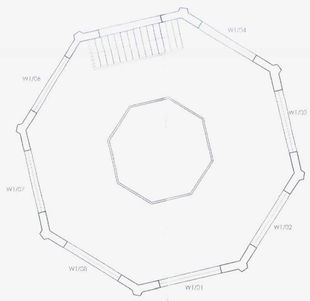

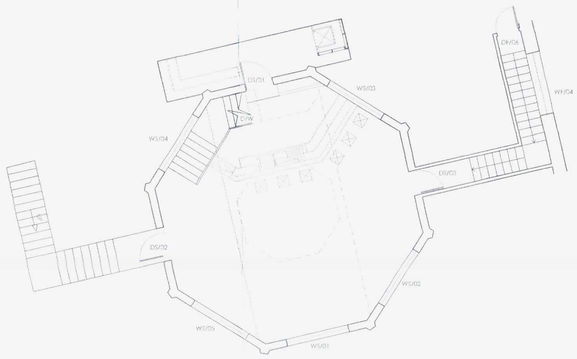

ELSPETH BEARD ARCHITECTS
2 KINGS MEWS 22-26 HIGH STREET GODALMING SURREY GU7 1EB TEL 01483 860342 FAX 01483 426880
EMAIL : E.BEARD@BTINTERNET.COM

PROJECT : WORTHING DOME
DRAWG NO : PL/WD/111
TITLE : PROPOSED FIRST SECOND AND THIRD FLOOR PLAN
REV :
SCALE : 1:100
DATE : SEPT 07

This drawing is copyright Do Not Scale ALL DIMENSIONS TO BE CHECKED ON SITE