
FUNCTION ROOM BAR

PLAN. Scale: 1:50

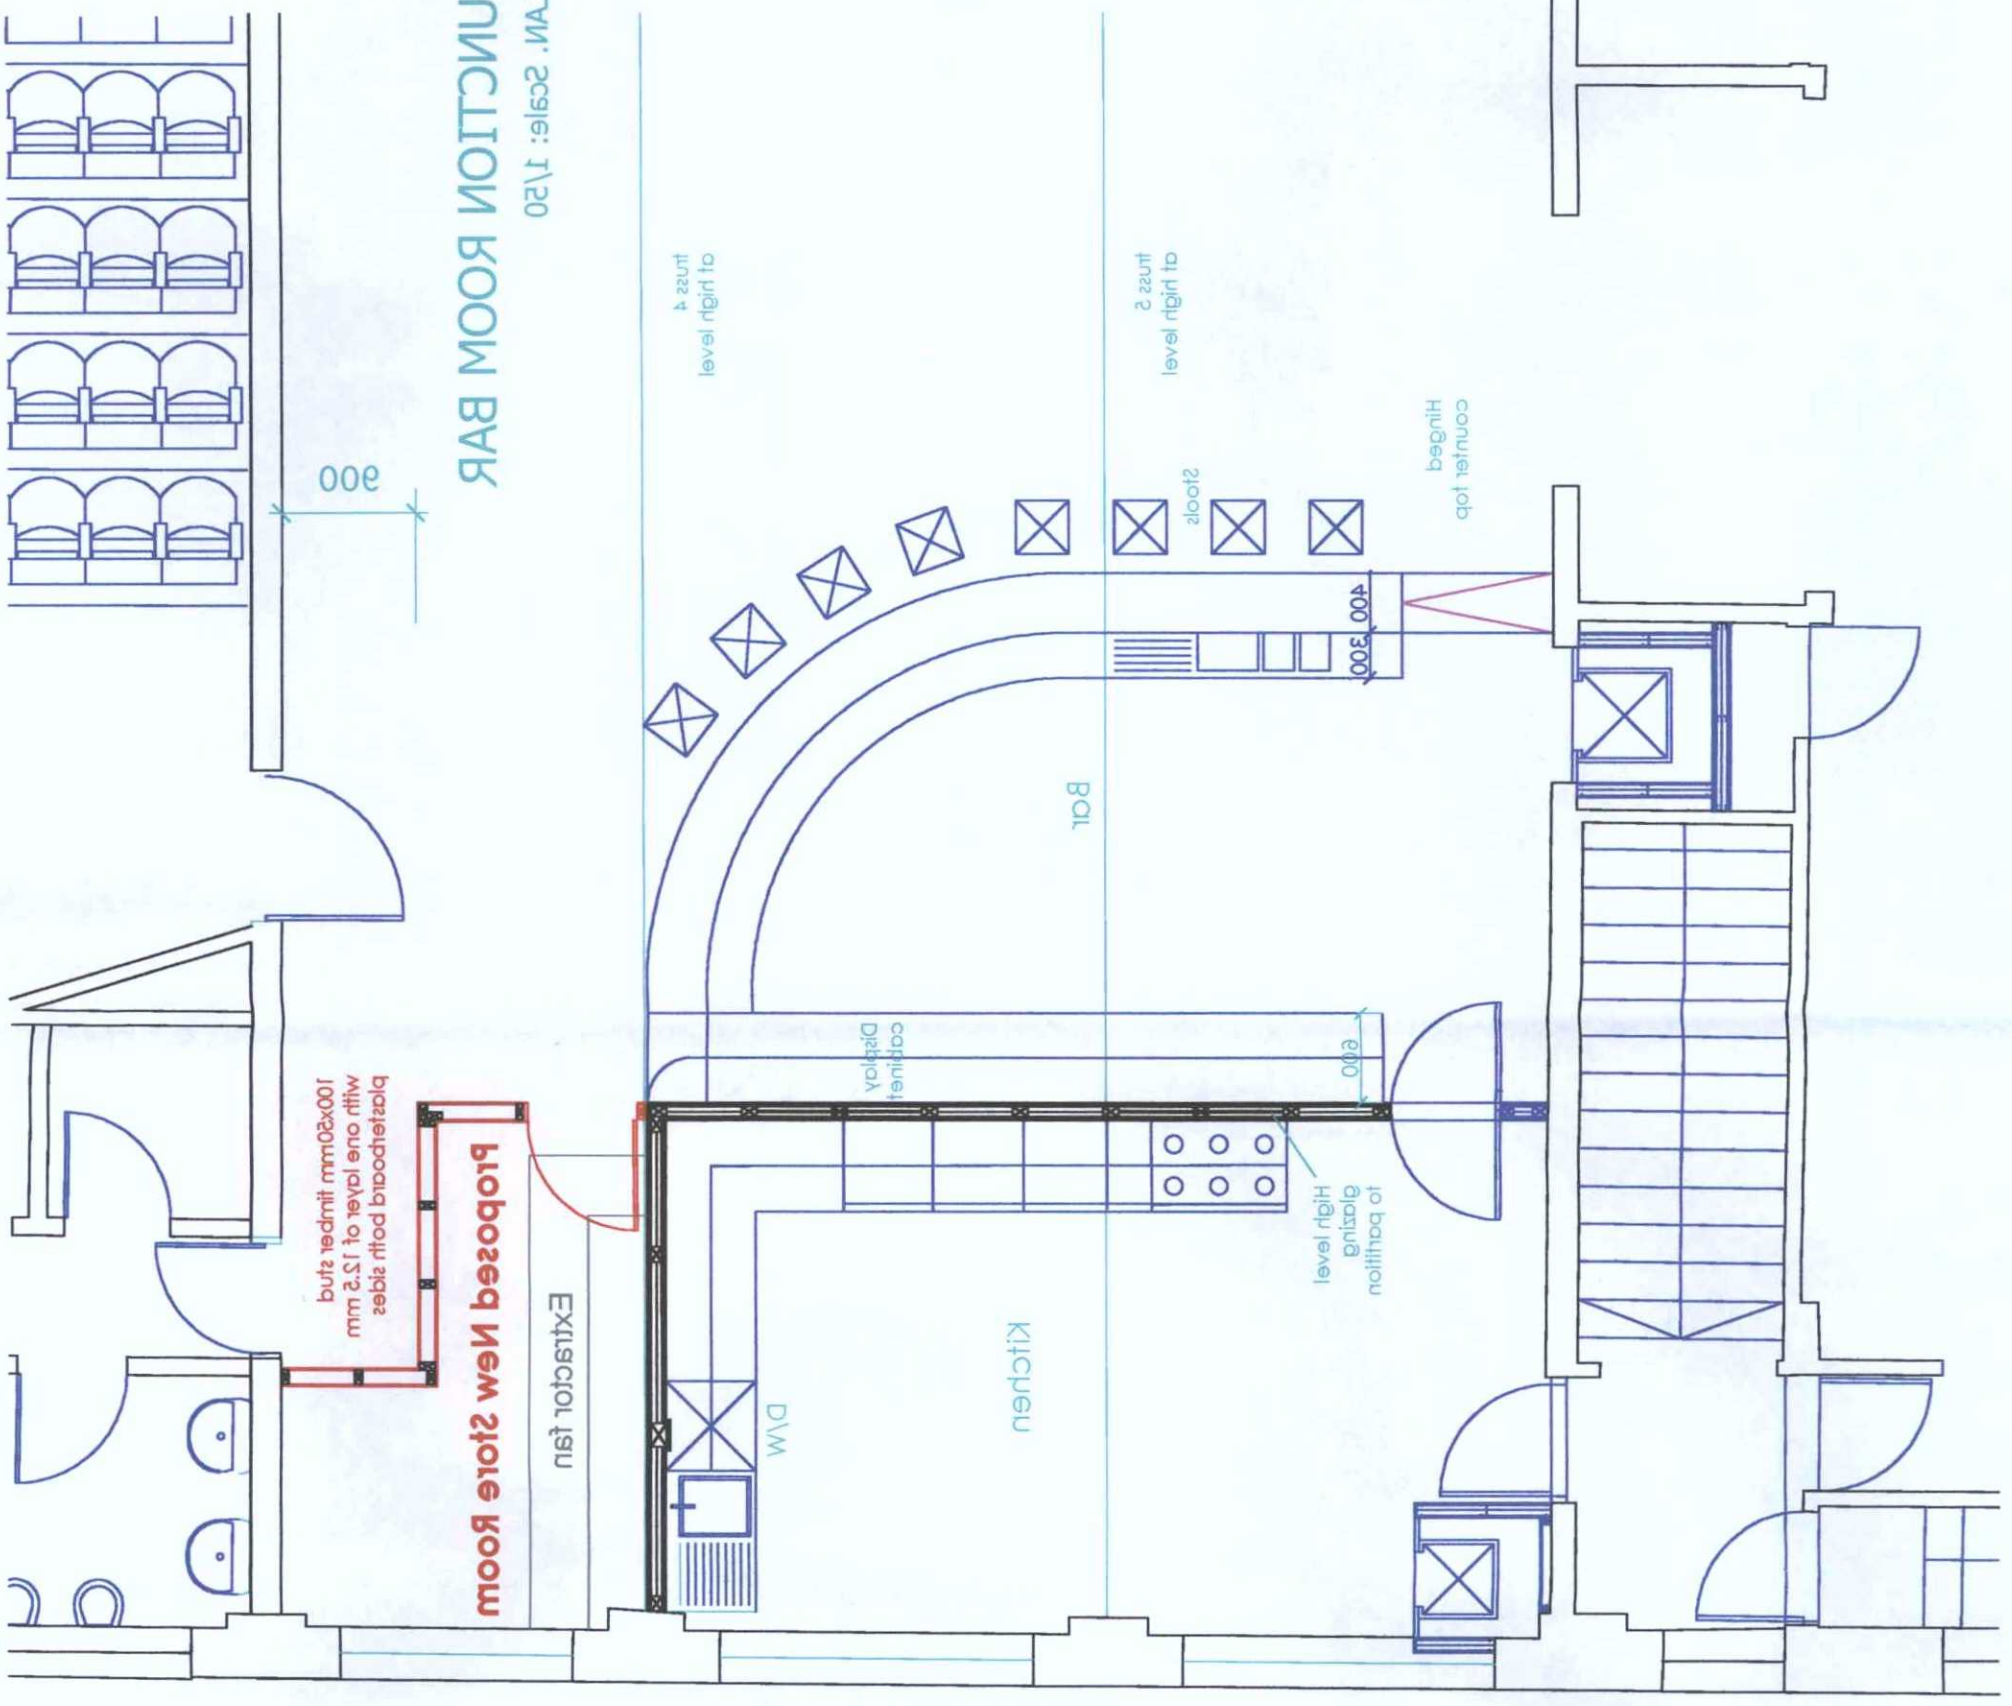

Proposed New Store Room: scale 1:50

T.P. Office copy

BOROUGH OF HORSHAM
DEPOSITED
Dated 15/11/05
Ref. No.
MW

CONSENT GRANTED
SUBJECT TO CONDITIONS
23 JAN 2006
WORTHING BOROUGH COUNCIL