
T.P. OFFICE COPY


BOROUGH OF WORTHING
DEPOSITED 15/11/08
TP. REF. No.
WB\ 08 \ 1111\BC

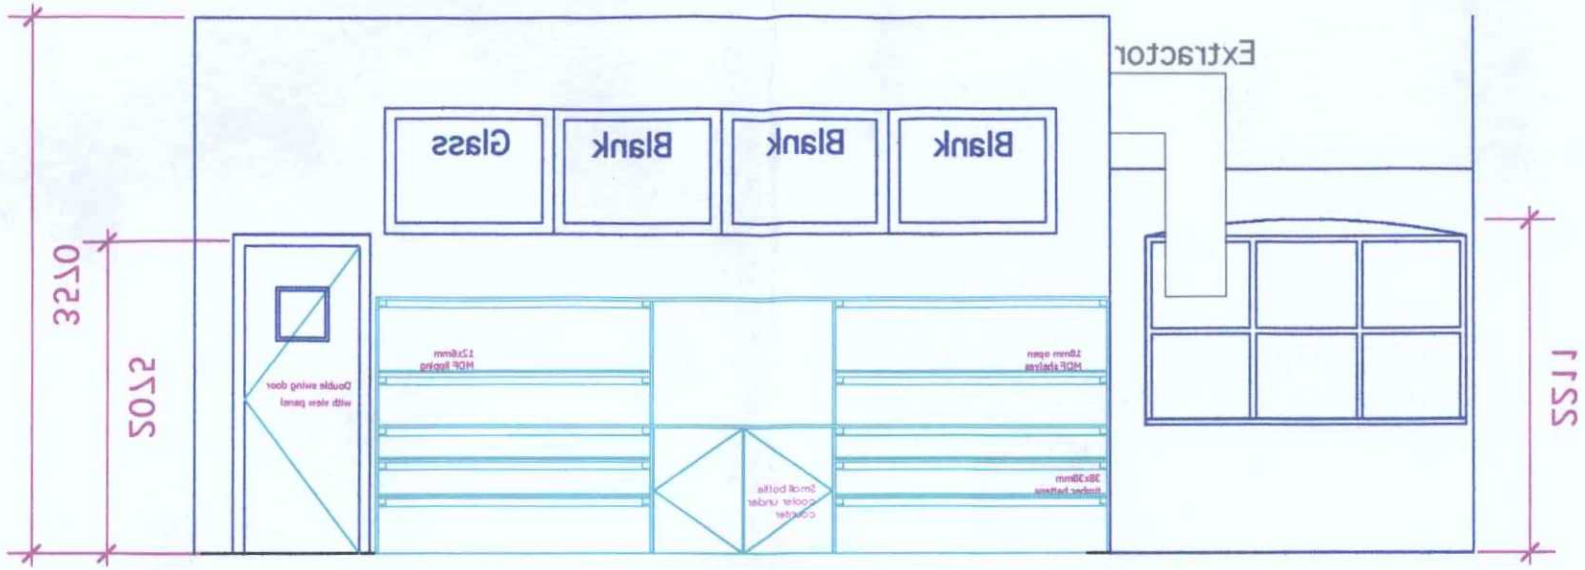

BAR ELEVATION. Scale 1/50

Existing Elevation.
scale 1/50

WORTHING BOROUGH COUNCIL
2 6 JAN 2009
CONSENT GRANTED
SUBJECT TO CONDITIONS

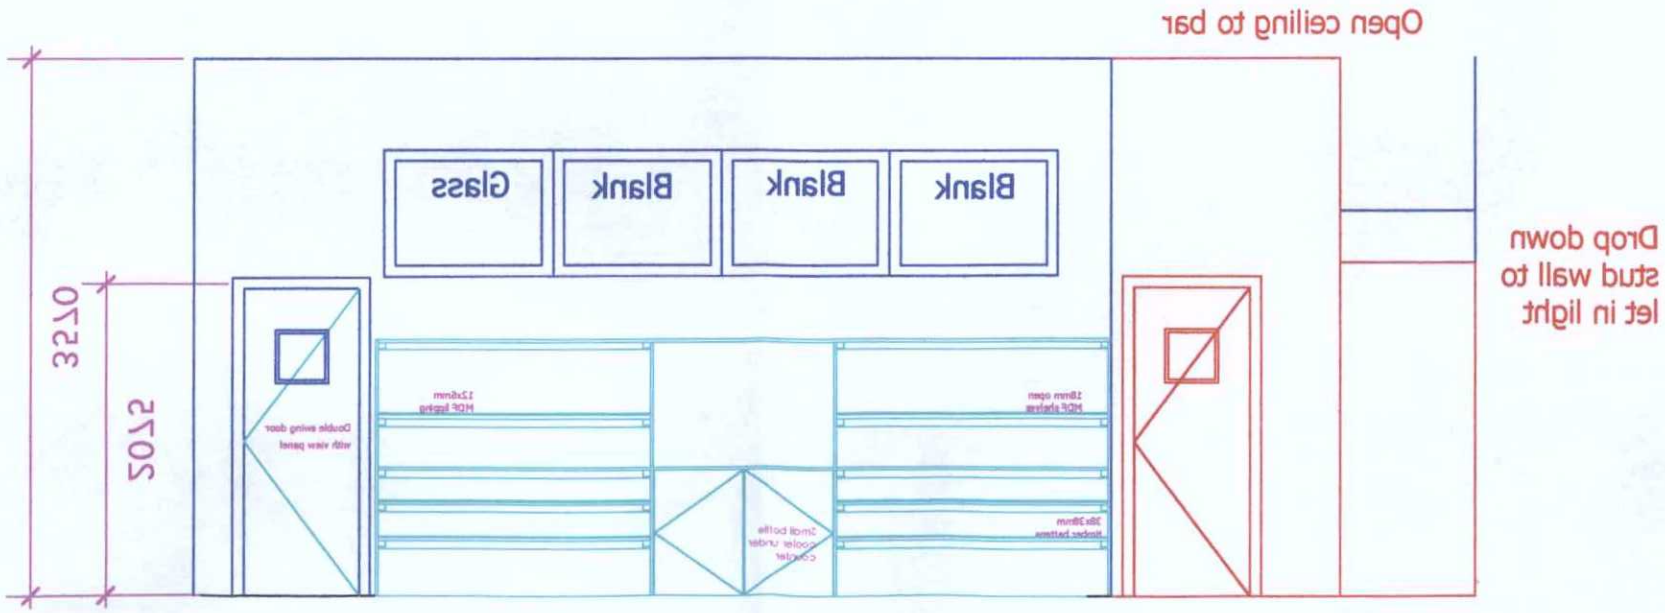

BAR ELEVATION. Scale 1/50

Proposed New Store Room screen. scale 1/50